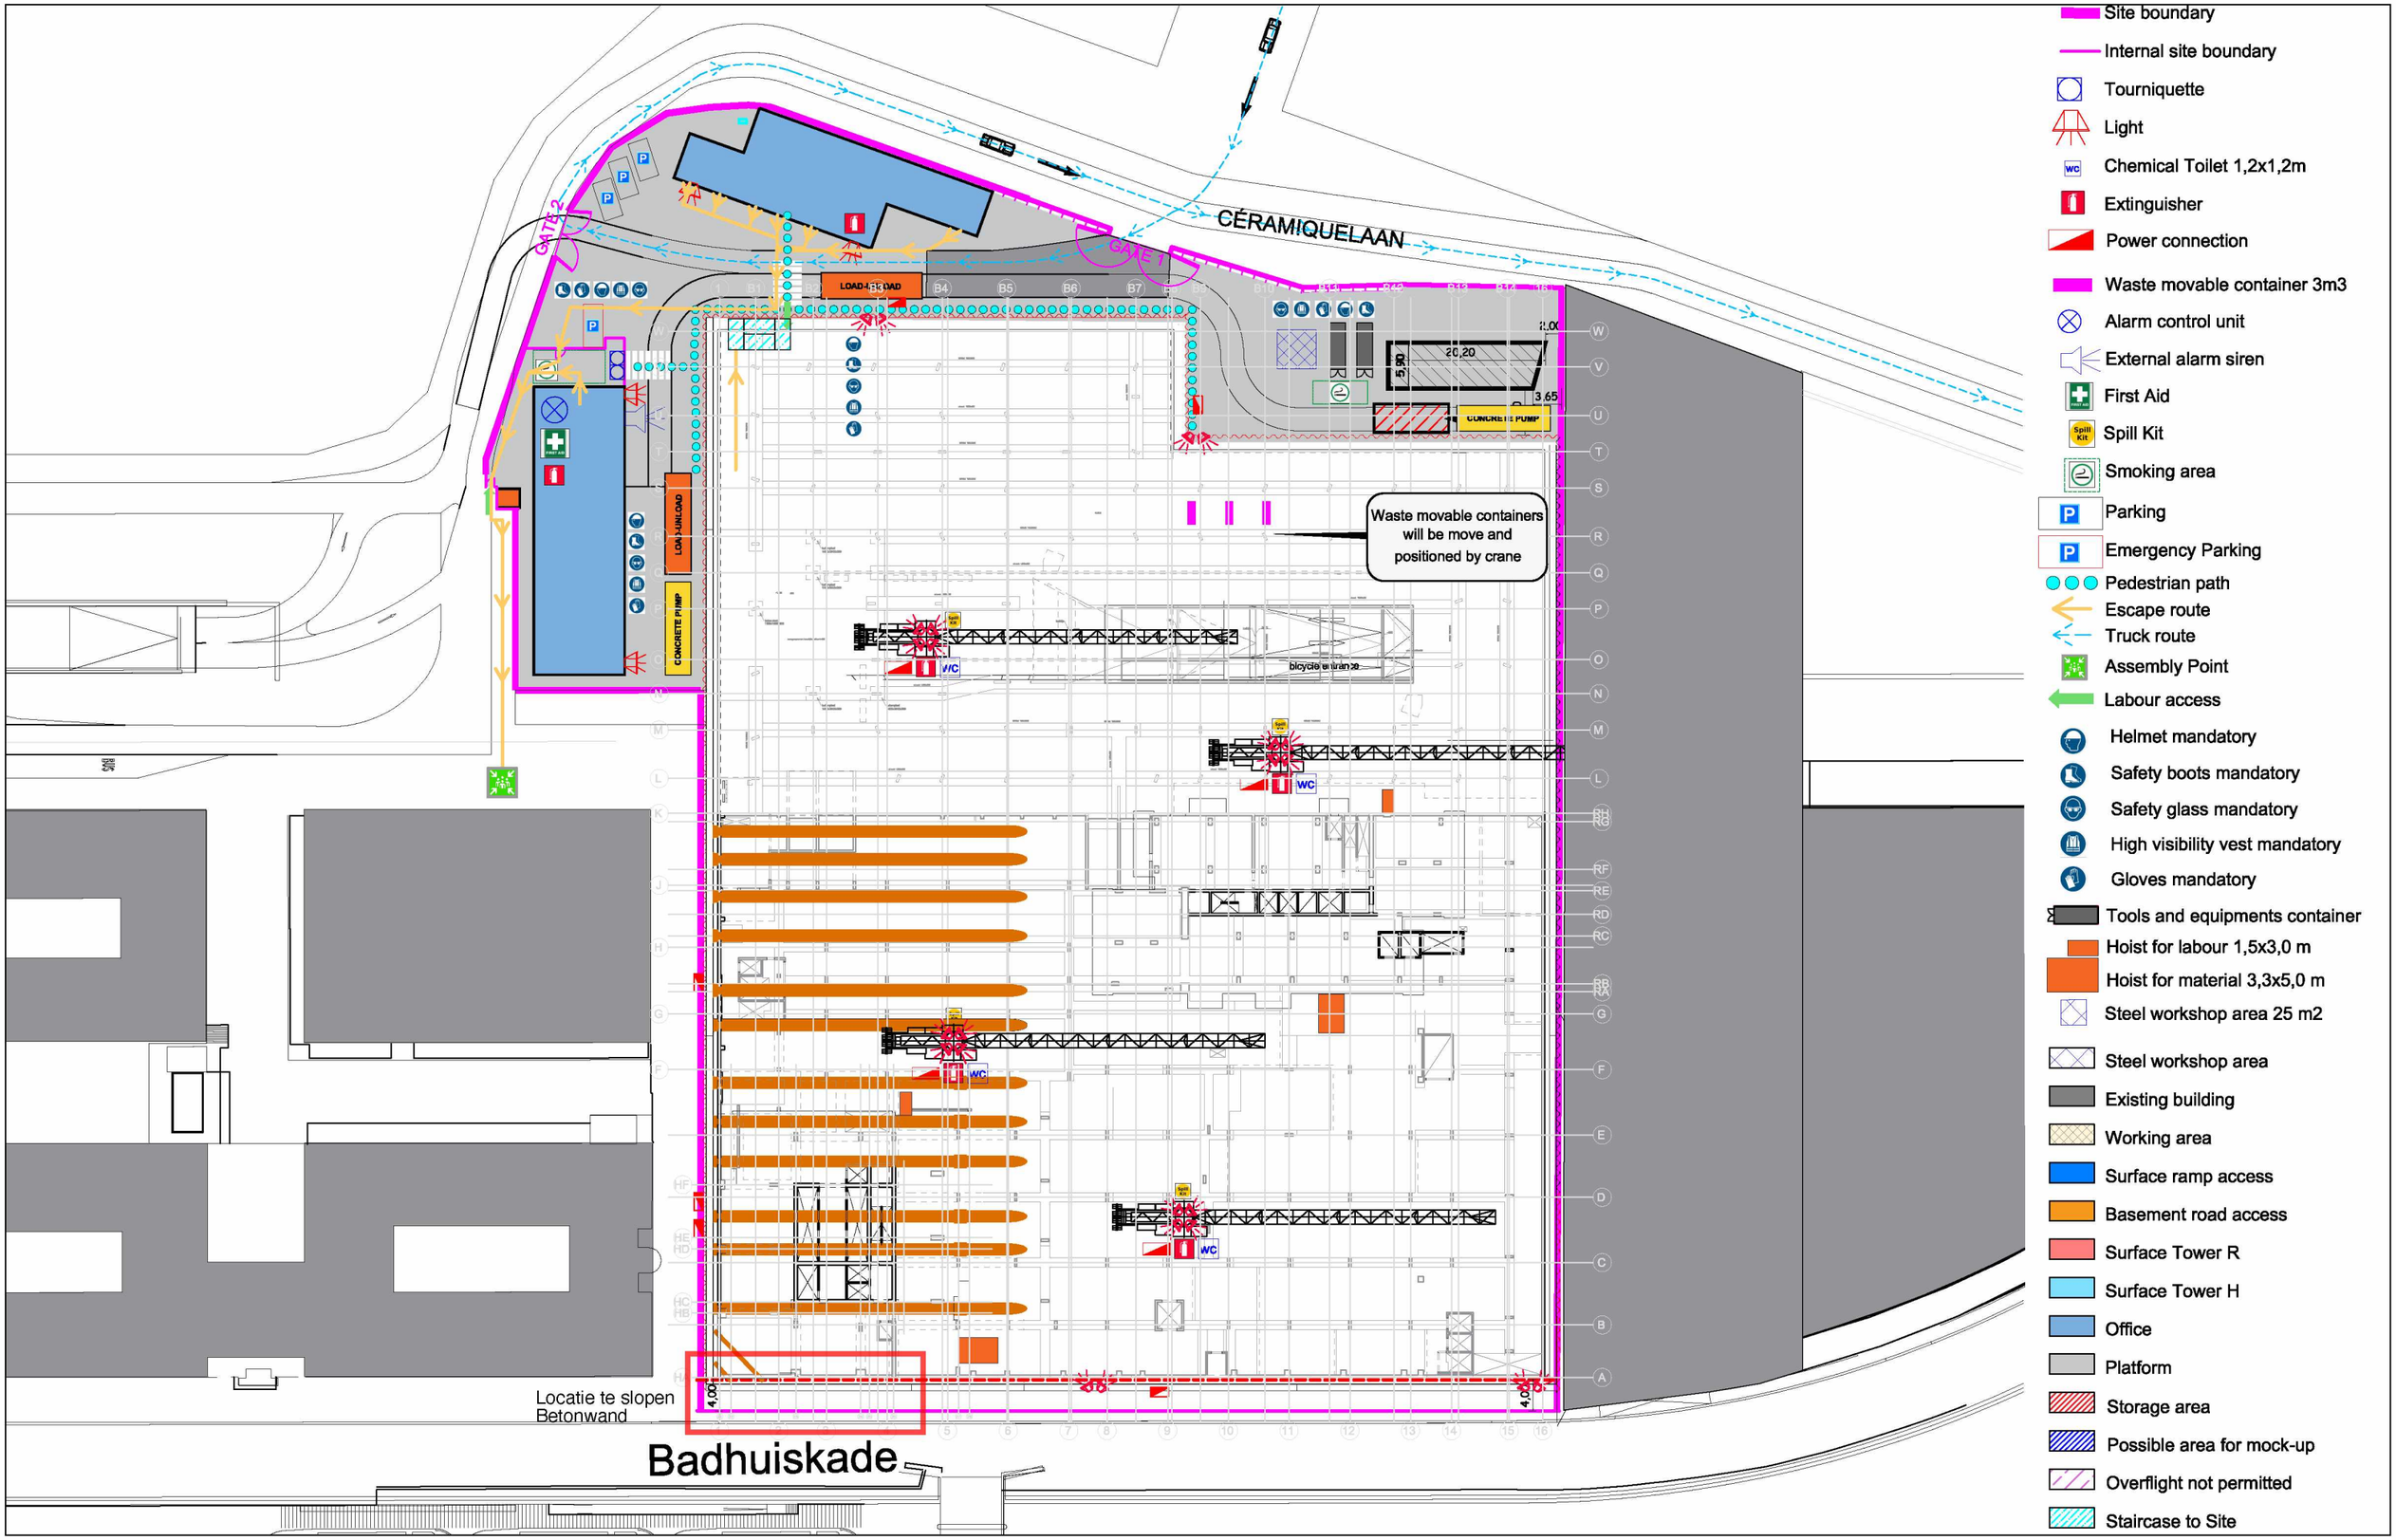

RIZZANI DE ECCHER

Y TOWERS
AMSTERDAM

CONSTRUCTION SITE INSTALLATION no BADHUISKADE ACCESS

Plan view - Infrastructure - Phase 1.1 from 17/03/2020 to 17/07/2020

Contractor	Phase	Document	Number
5.1.2,e	1	YTO-COS-DWG-STR000-00-10024	

Scale	Format	Date	Revision
-	A3	23/03/2020	01