To enable continuous improvement of our products, the designs and specifications are subject to change without notice.
Order against product code only.

© COPYRIGHT

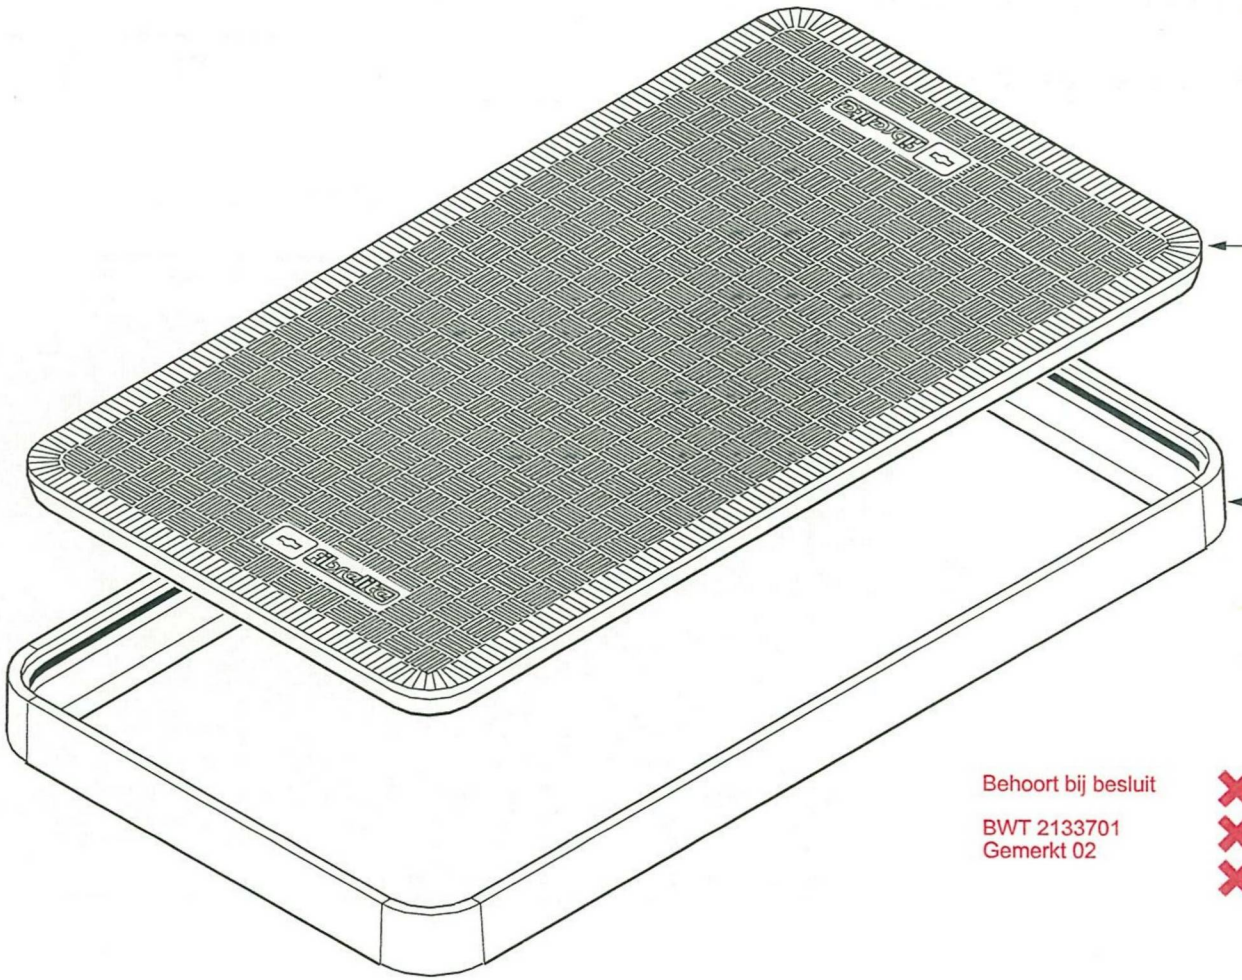

Gemeente Amsterdam Centrum

Pagina 1/3

Behoort bij besluit

BWT 2133701
Gemerkt 02

Gemeente Amsterdam Centrum

42

Return to Index

Notes:	Category:	ACCESS COVER & FRAME - SEALED		
	Product Description:	***FL140 - 1400mm x 700mm flat sealed composite cover with an aluminium frame.***		
For reference purposes only. This drawing is not a specification.	Drawing No:	**131401**	Product Code	**FL140**
	Date:	**April 2001**	Revisions:	**0**

FIBRELITE

To enable continuous improvement of our products, the designs and specifications are subject to change without notice.
Order against product code only.

Gemeente Amsterdam Centrum

Pagina 3/3

Return to Index

CONCRETE

VERY IMPORTANT
OUTER EDGE "A' OF FRAME SET 5MM ABOVE GENERAL FORECOURT AREA WITH CONCRETE RAMPED AWAY OVER 300MM

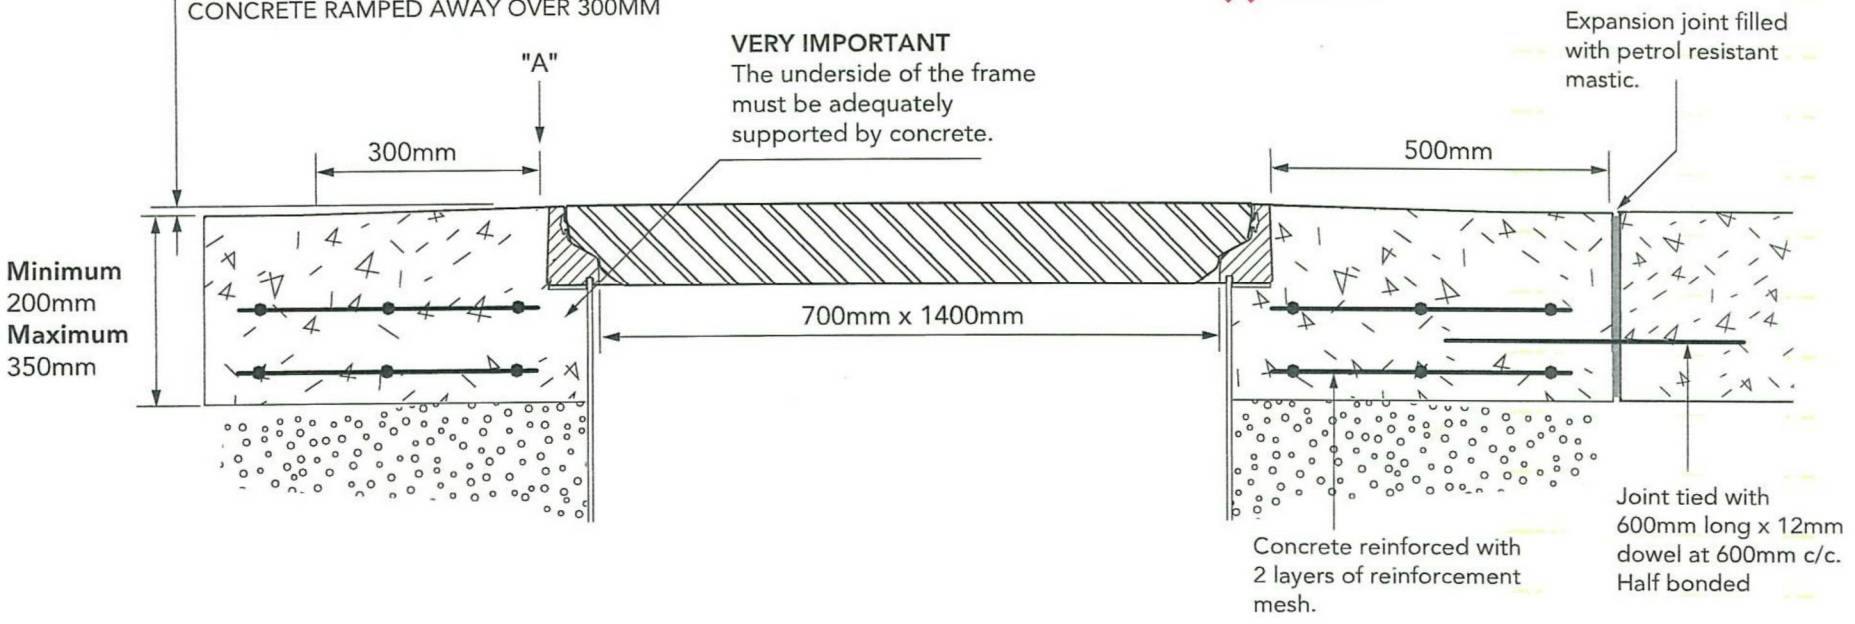

TARMACADAM

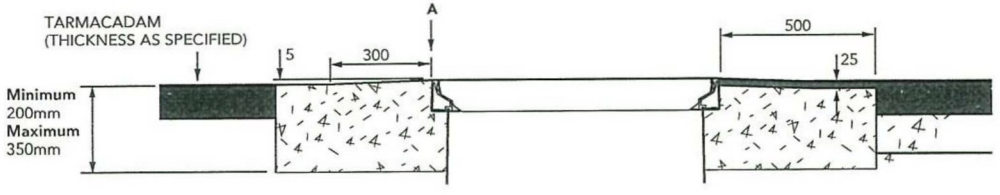

SETTS

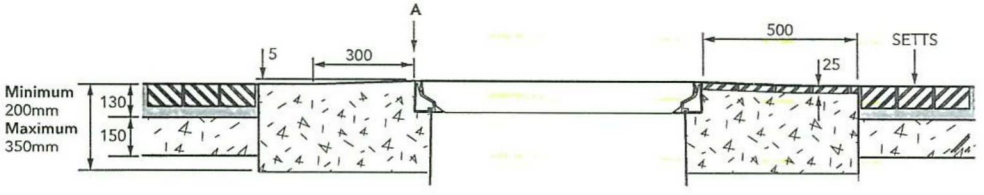

TARMACADAM
PEA GRAVEL
CONCRETE
SAND

Notes:

For reference purposes only.
This drawing is not a specification.

Category:	**ACCESS COVER & FRAME - SEALED**		
Product Description:	***FL140 - 1400mm x 700mm flat sealed composite cover with an aluminium frame.***		
Drawing No:	**131403**	Product Code	**FL140**
Date:	**April 2001**	Revisions:	**0**

FIBRELITE

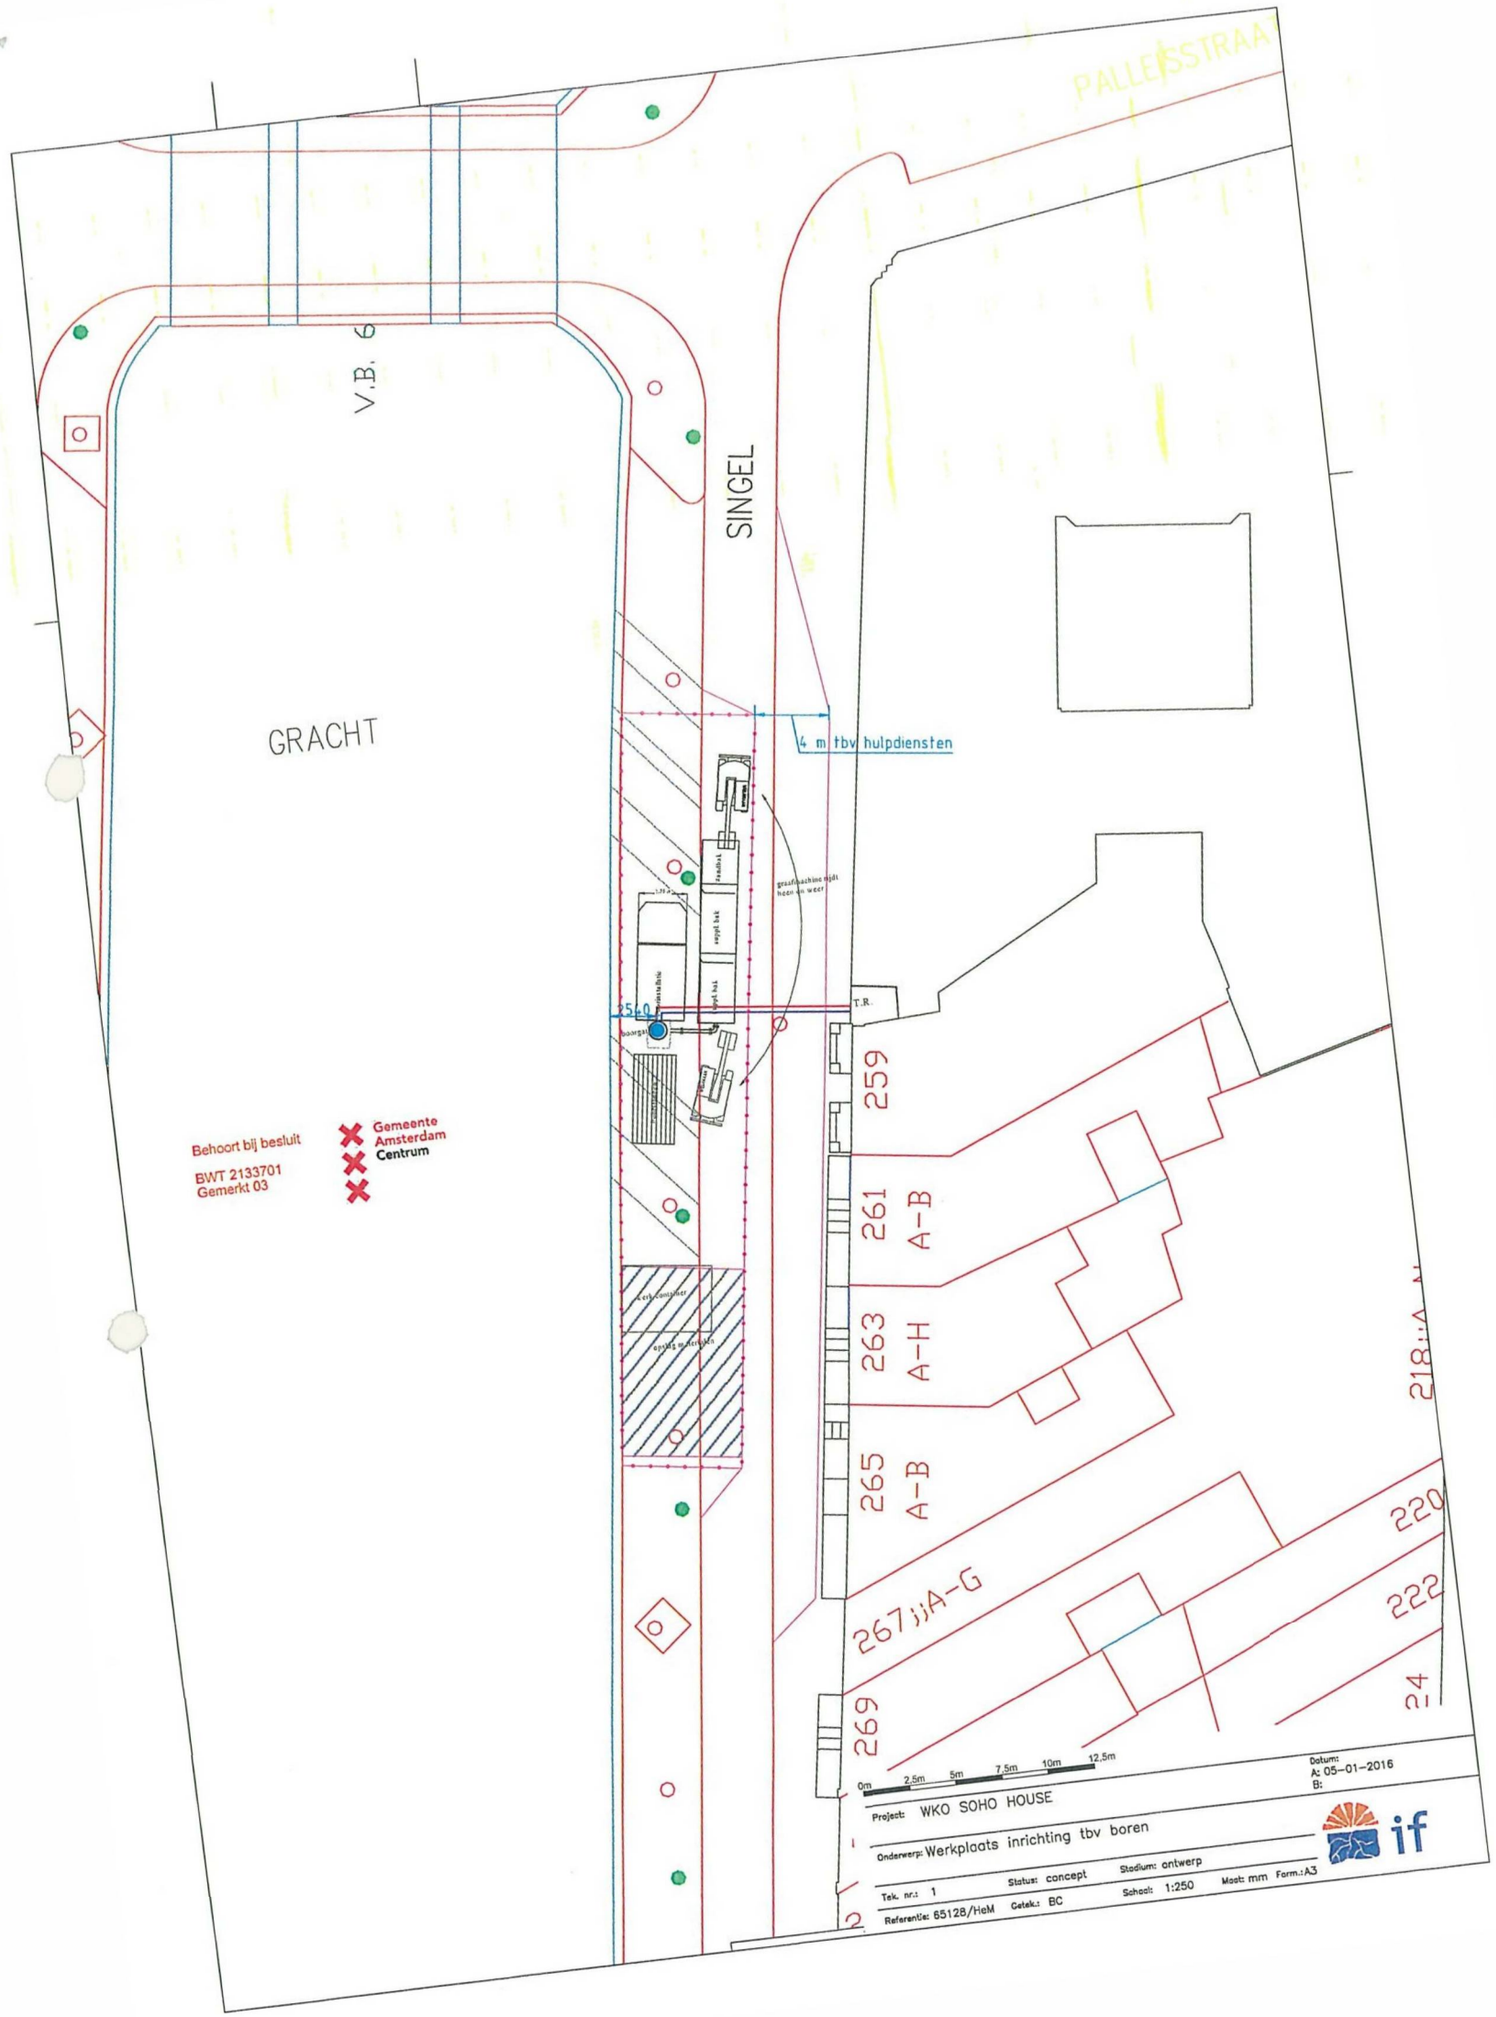
PALLESTRAAT
V.B. 6
SINGEL
GRACHT
4 m tbv hulpdiensten
graafmachine rijdt heen en weer
T.R.
259
261 A-B
263 A-H
265 A-B
267 jj A-G
269
220
222
24
218 jj A-N
Behoort bij besluit
BWT 2133701
Gemerkt 03
Gemeente Amsterdam Centrum
0m 2.5m 5m 7.5m 10m 12.5m
Datum:
A: 05-01-2016
B:
Project: WKO SOHO HOUSE
Onderwerp: Werkplaats inrichting tbv boren
Tek. nr.: 1
Status: concept
Stadium: ontwerp
Referentie: 65128/HeM
Getek.: BC
School: 1:250
Maat: mm
Form.: A3
if