© This drawing is subject to copyright of Kay Elliott Architects Ltd.
For Construction purposes, contractors must work to figured dimensions only. All dimensions and sizes to be checked by the Contractor on site and discrepancies verified before work proceeds.


ISO9001:2015 & ISO14001:2015 Registered

RIBA Chartered Practice


LEGENDA

- BESTAAND GEBOUW
- VOORGENOMEN WERKZAAMHEDEN
- HUURGRENS T.B.V. VERGUNNINGSAANVRAAG, GEBASEERD OP KROONENBERG GROEP DOCUMENT 3160 SO NS 020-021 BVO 240923

BEGANE GROND	= 509m²
EERSTE VERDIEPING	= 2529m²
TOTAAL	= 3038m²

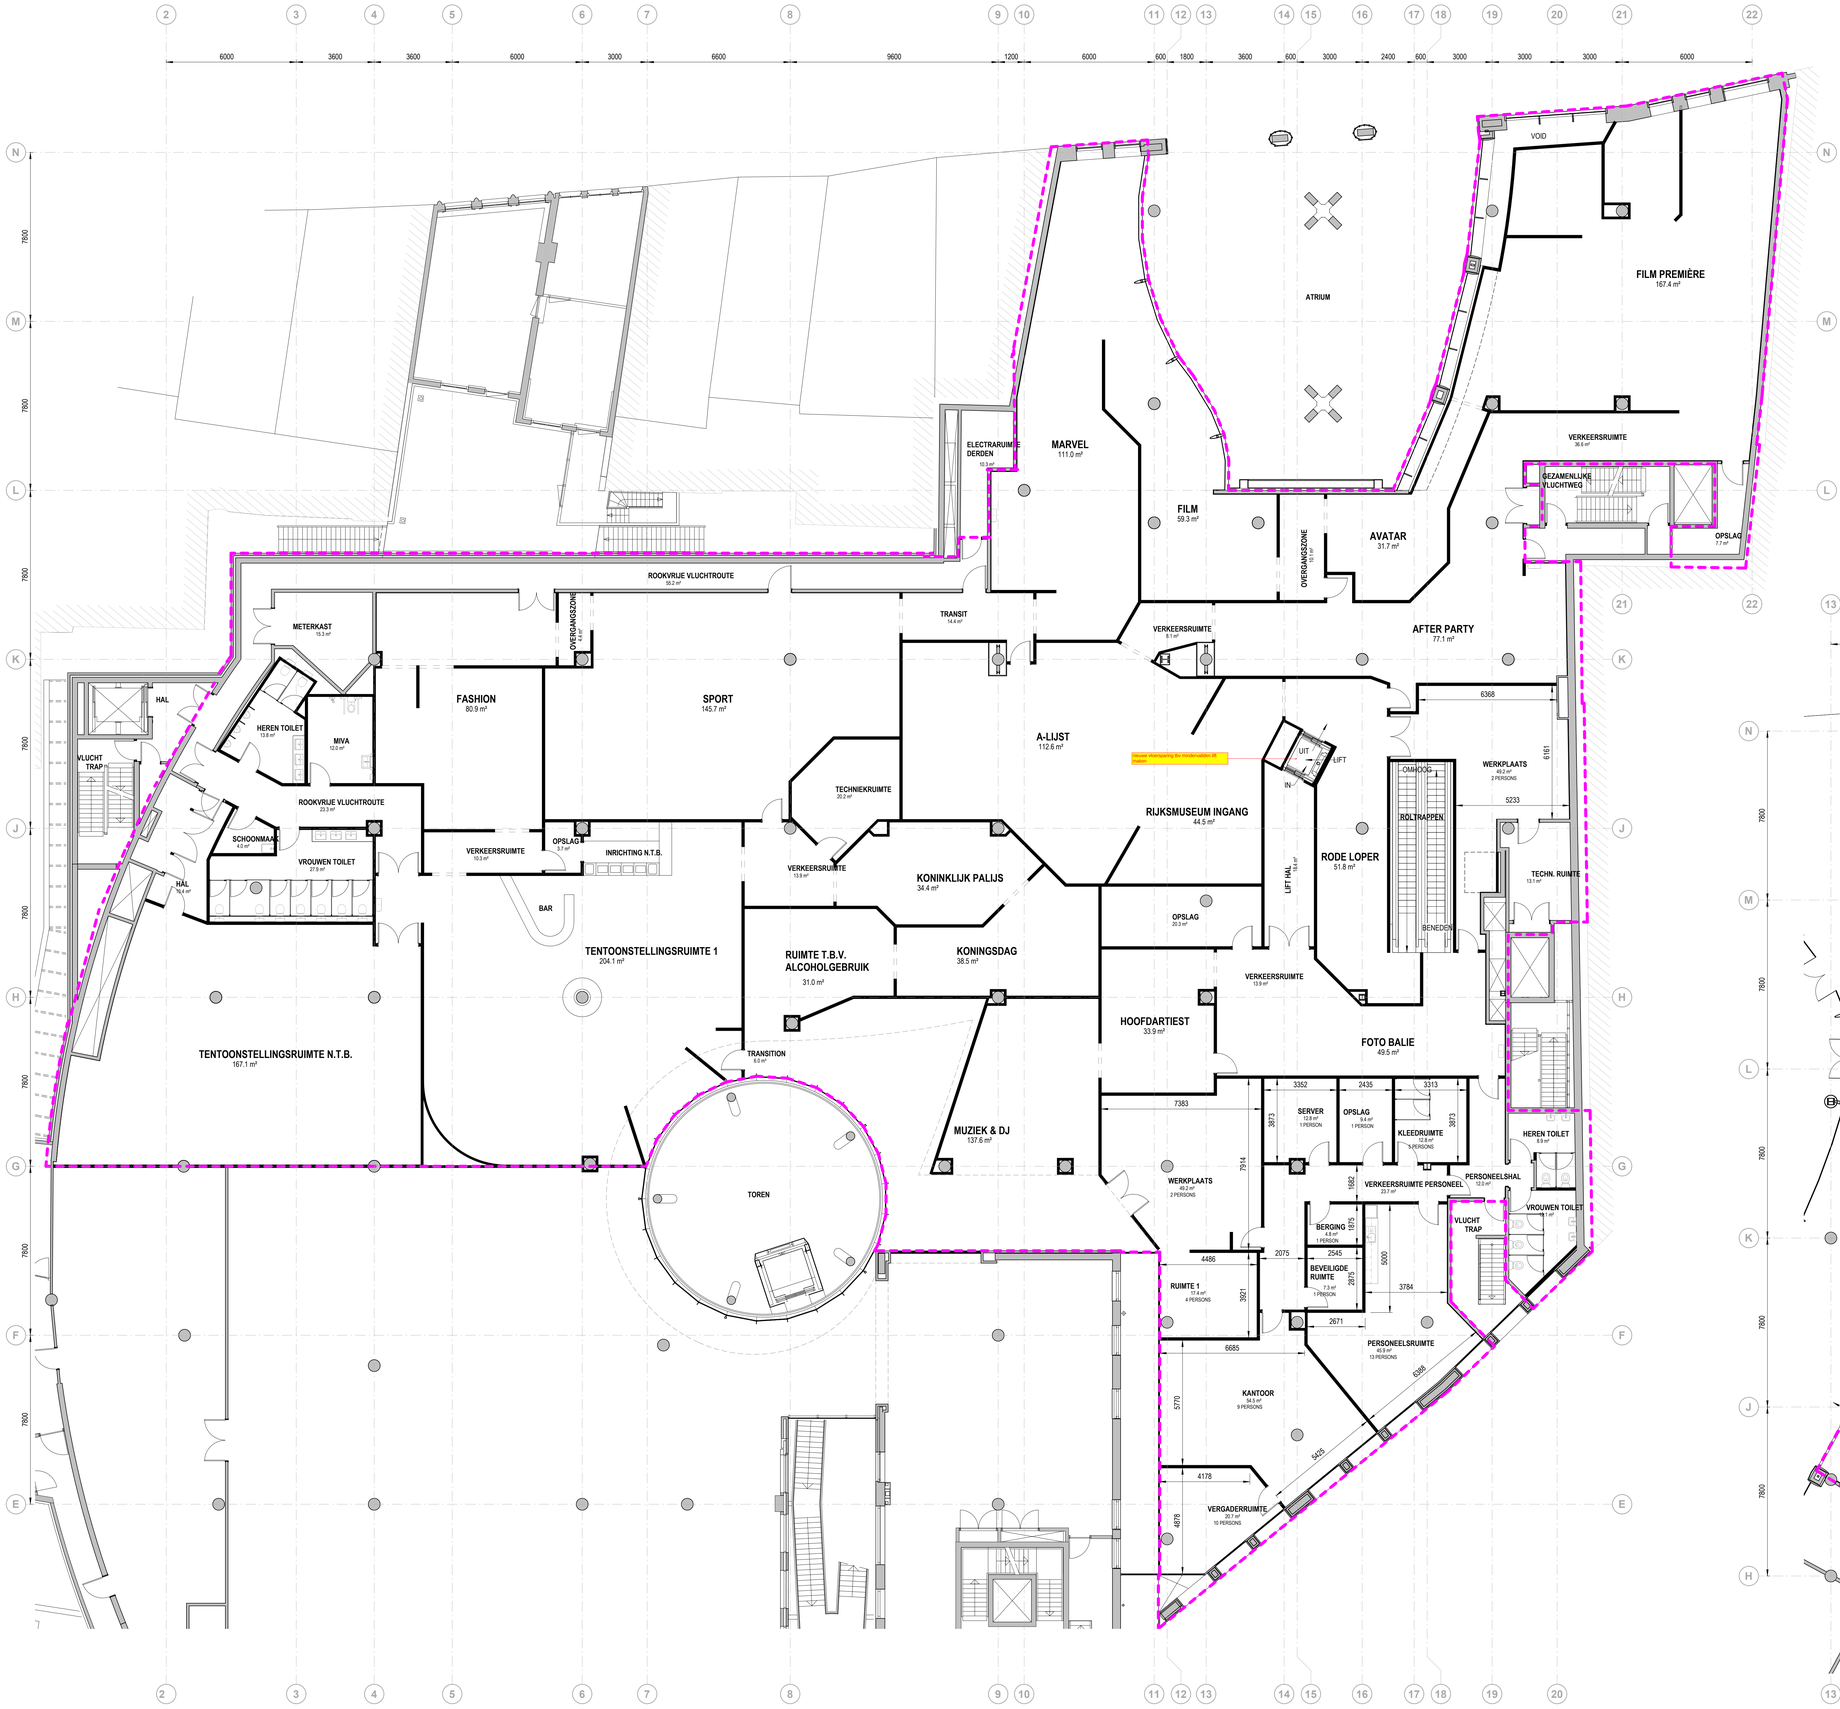

EERSTE VERDIEPING
1 : 100

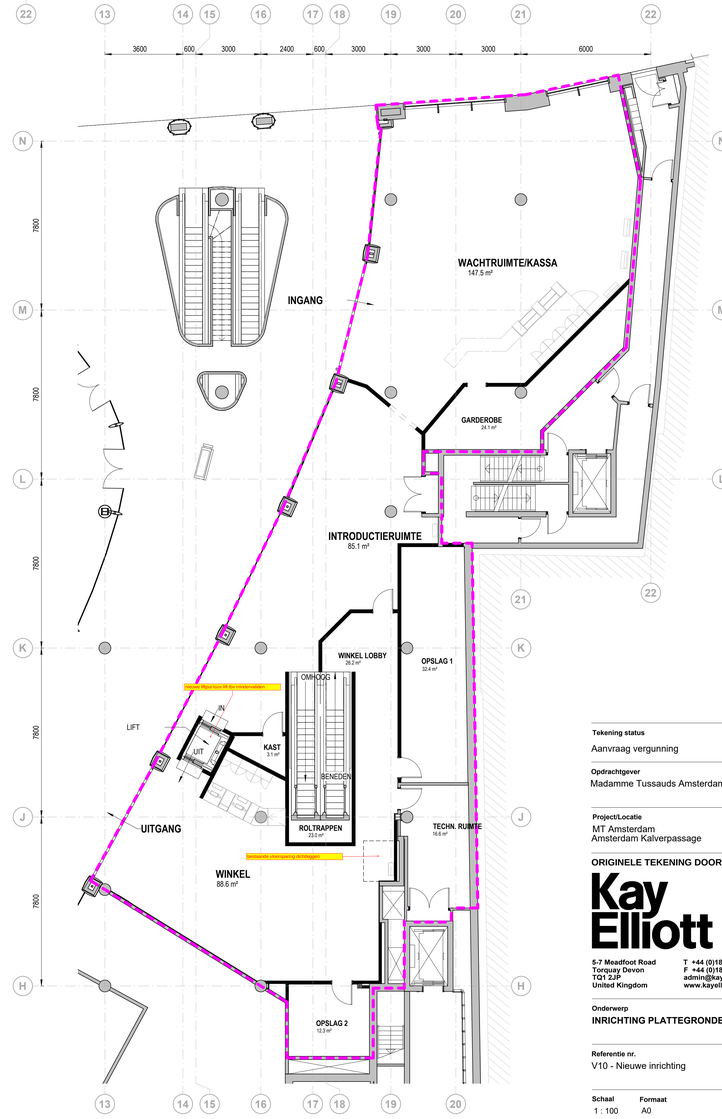

BEGANE GROND
1 : 100

0m 5m 10m

Schaal 1:100

Tekening status
Aanvraag vergunning

Opdrachtgever
Madamme Tussauds Amsterdam

Project/Locatie
MT Amsterdam
Amsterdam Kalverpassage

ORIGINELE TEKENING DOOR:

Kay Elliott
5-7 Meadfoot Road
Torquay Devon
TQ1 2JP
United Kingdom
T +44 (0)1803 213563
F +44 (0)1803 298578
admin@kayelliott.co.uk
www.kayelliott.co.uk

Onderwerp
INRICHTING PLATTEGRONDEN BG + VERD.

Referentie nr.
V10 - Nieuwe inrichting

Schaal	Formaat
1 : 100	A0

Tekening nr	Revisie
V10	01