


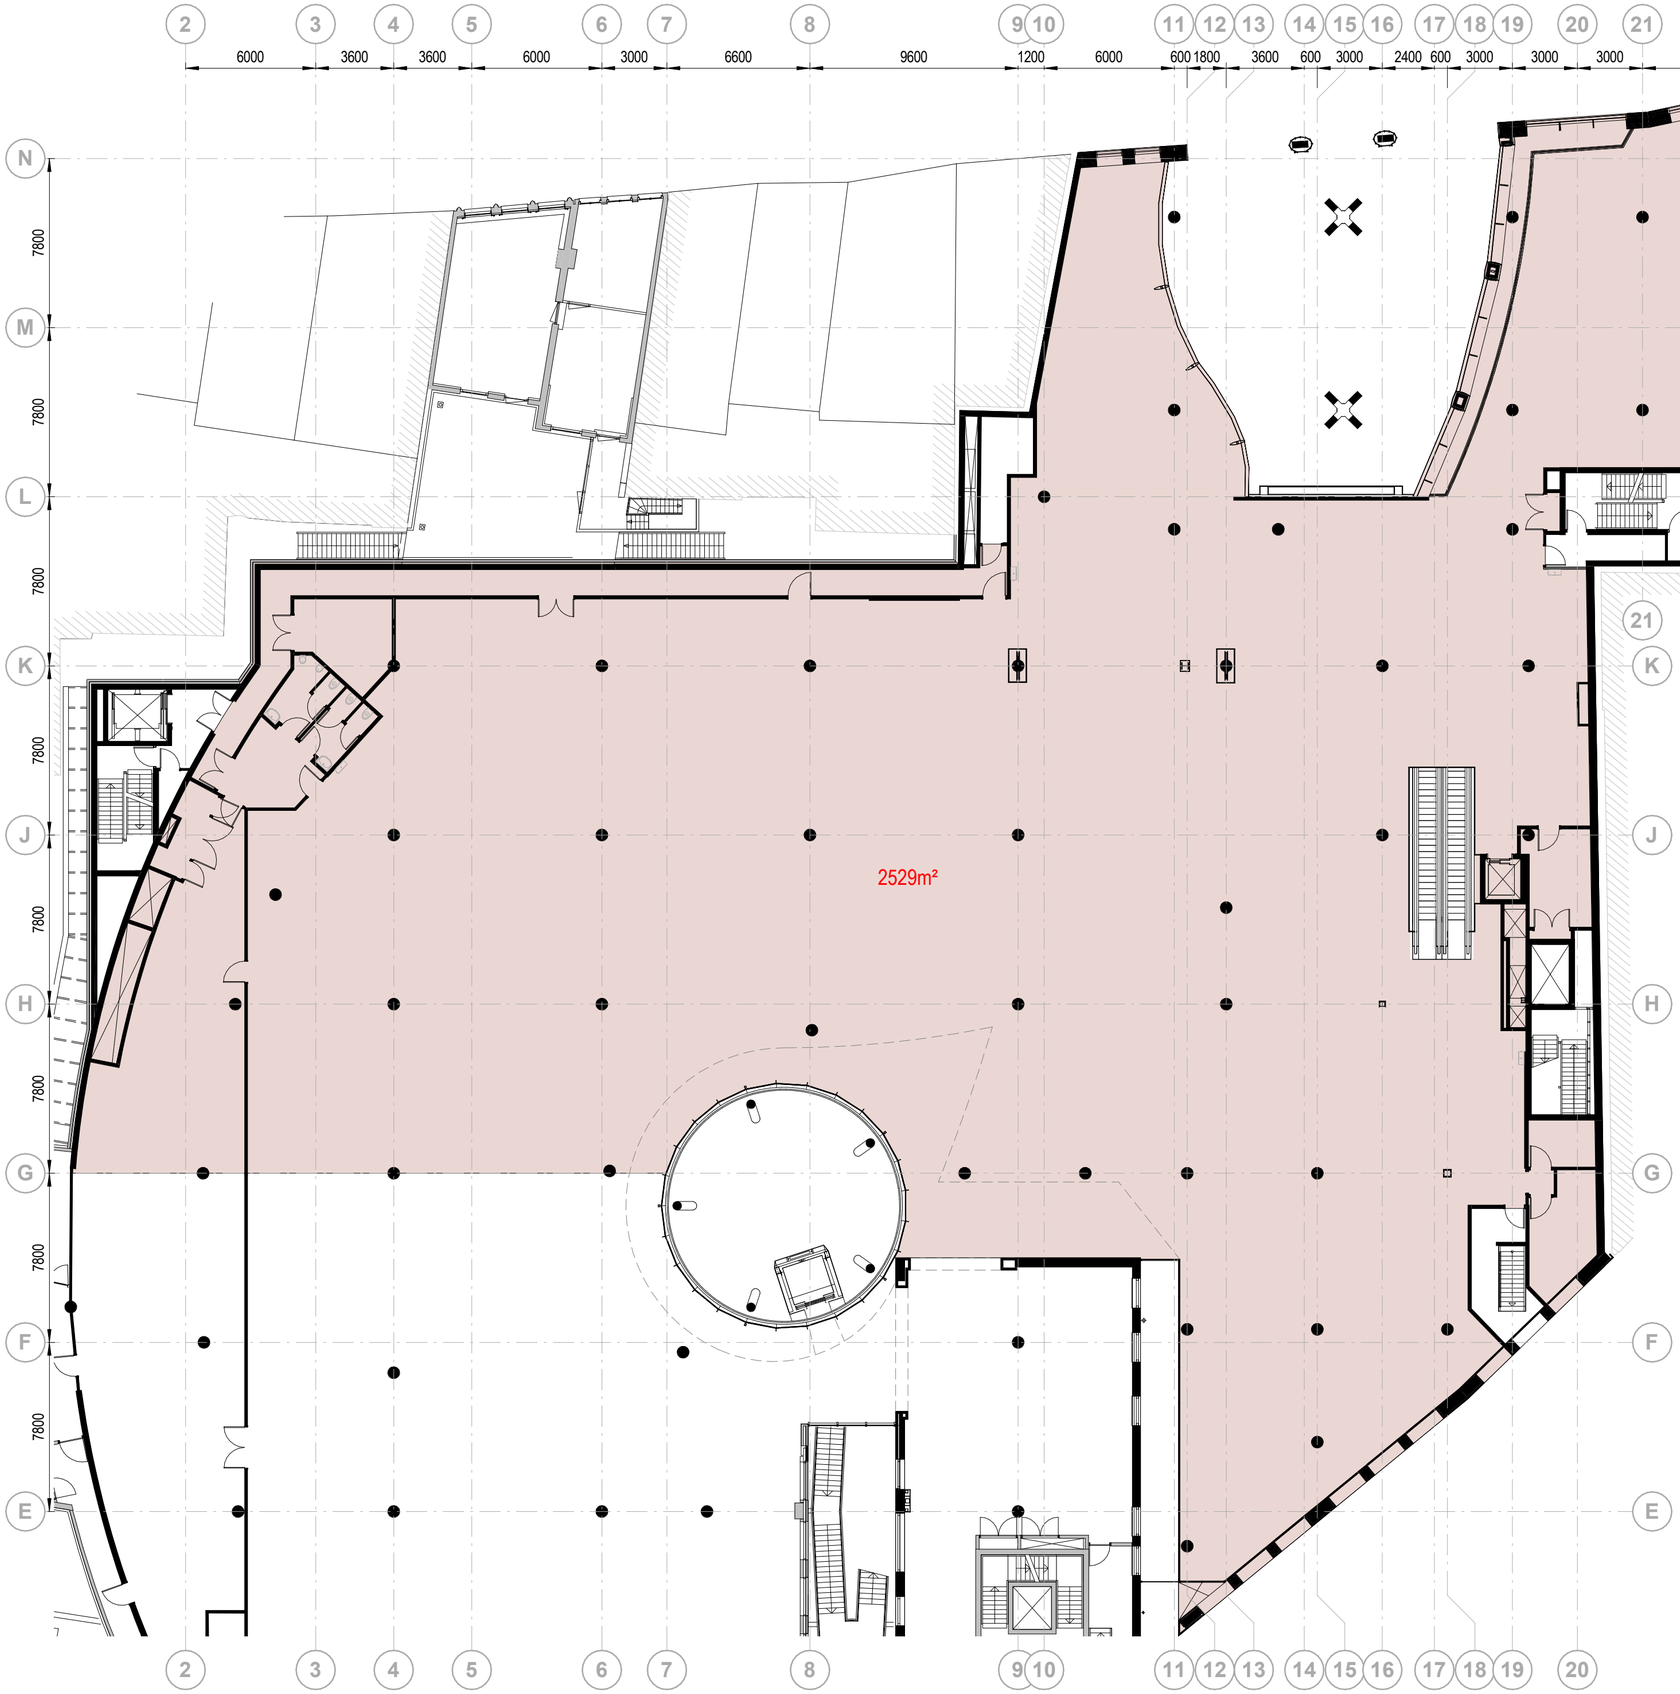


**1ste Verdieping**
1 : 200

**BEGANE GROND**
1 : 200

KE Job No. KE5104 *C:\worksets\5104-KEA-ZZ-ZZ-M3-A-001-MT+DG Amsterdam Kalverpassage R24_Permit_Carl.Mepsted@kayelliott.co.uk.rvt*

© This drawing is subject to copyright of 5, 1, 2, e Architects Ltd.
For Construction purposes, contractors must work to figured dimensions only. All dimensions and sizes to be checked by the Contractor on site and discrepancies verified before work proceeds.

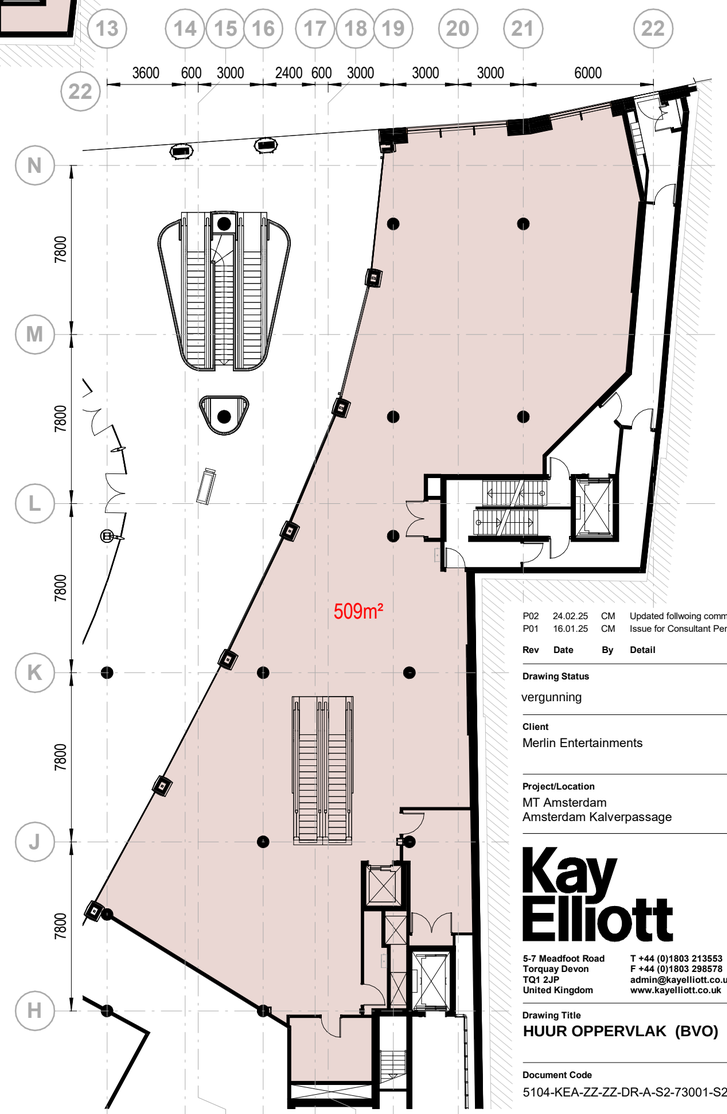0m 10m

Scale 1:200

ISO9001:2015 & ISO14001:2015 Registered

RIBA Chartered Practice

HUURGRENS T.B.V. VERGUNNINGSAANVRAAG,
GEBASEERD OP KROONENBERG GROEP
DOCUMENT 3160 SO NS 020-021 BVO 240923

| | |
|---|---|
| BEGANE GROND | = 509m² |
| EERSTE VERDIEPING | = 2529m² |
| TOTAAL | = 3038m² |

| Rev | Date | By | Detail |
|---|---|---|---|
| P02 | 24.02.25 | CM | Updated follwoing comments |
| P01 | 16.01.25 | CM | Issue for Consultant Permit Coordiantion |

**Drawing Status**
vergunning

**Client**
Merlin Entertainments

**Project/Location**
MT Amsterdam
Amsterdam Kalverpassage

Kay Elliott

5-7 Meadfoot Road
Torquay Devon
TQ1 2JP
United Kingdom

T +44 (0)1803 213553
F +44 (0)1803 298578
admin@kayelliott.co.uk
www.kayelliott.co.uk

**Drawing Title**
**HUUR OPPERVLAK (BVO)**

**Document Code**
5104-KEA-ZZ-ZZ-DR-A-S2-73001-S2-P02

| Scale(s) | Size | Drawn | Checked |
|---|---|---|---|
| 1 : 200 | A2 | CM | AW |

| Drawing No. | Suitability | Revision |
|---|---|---|
| **V-00** | S2 | P02 |