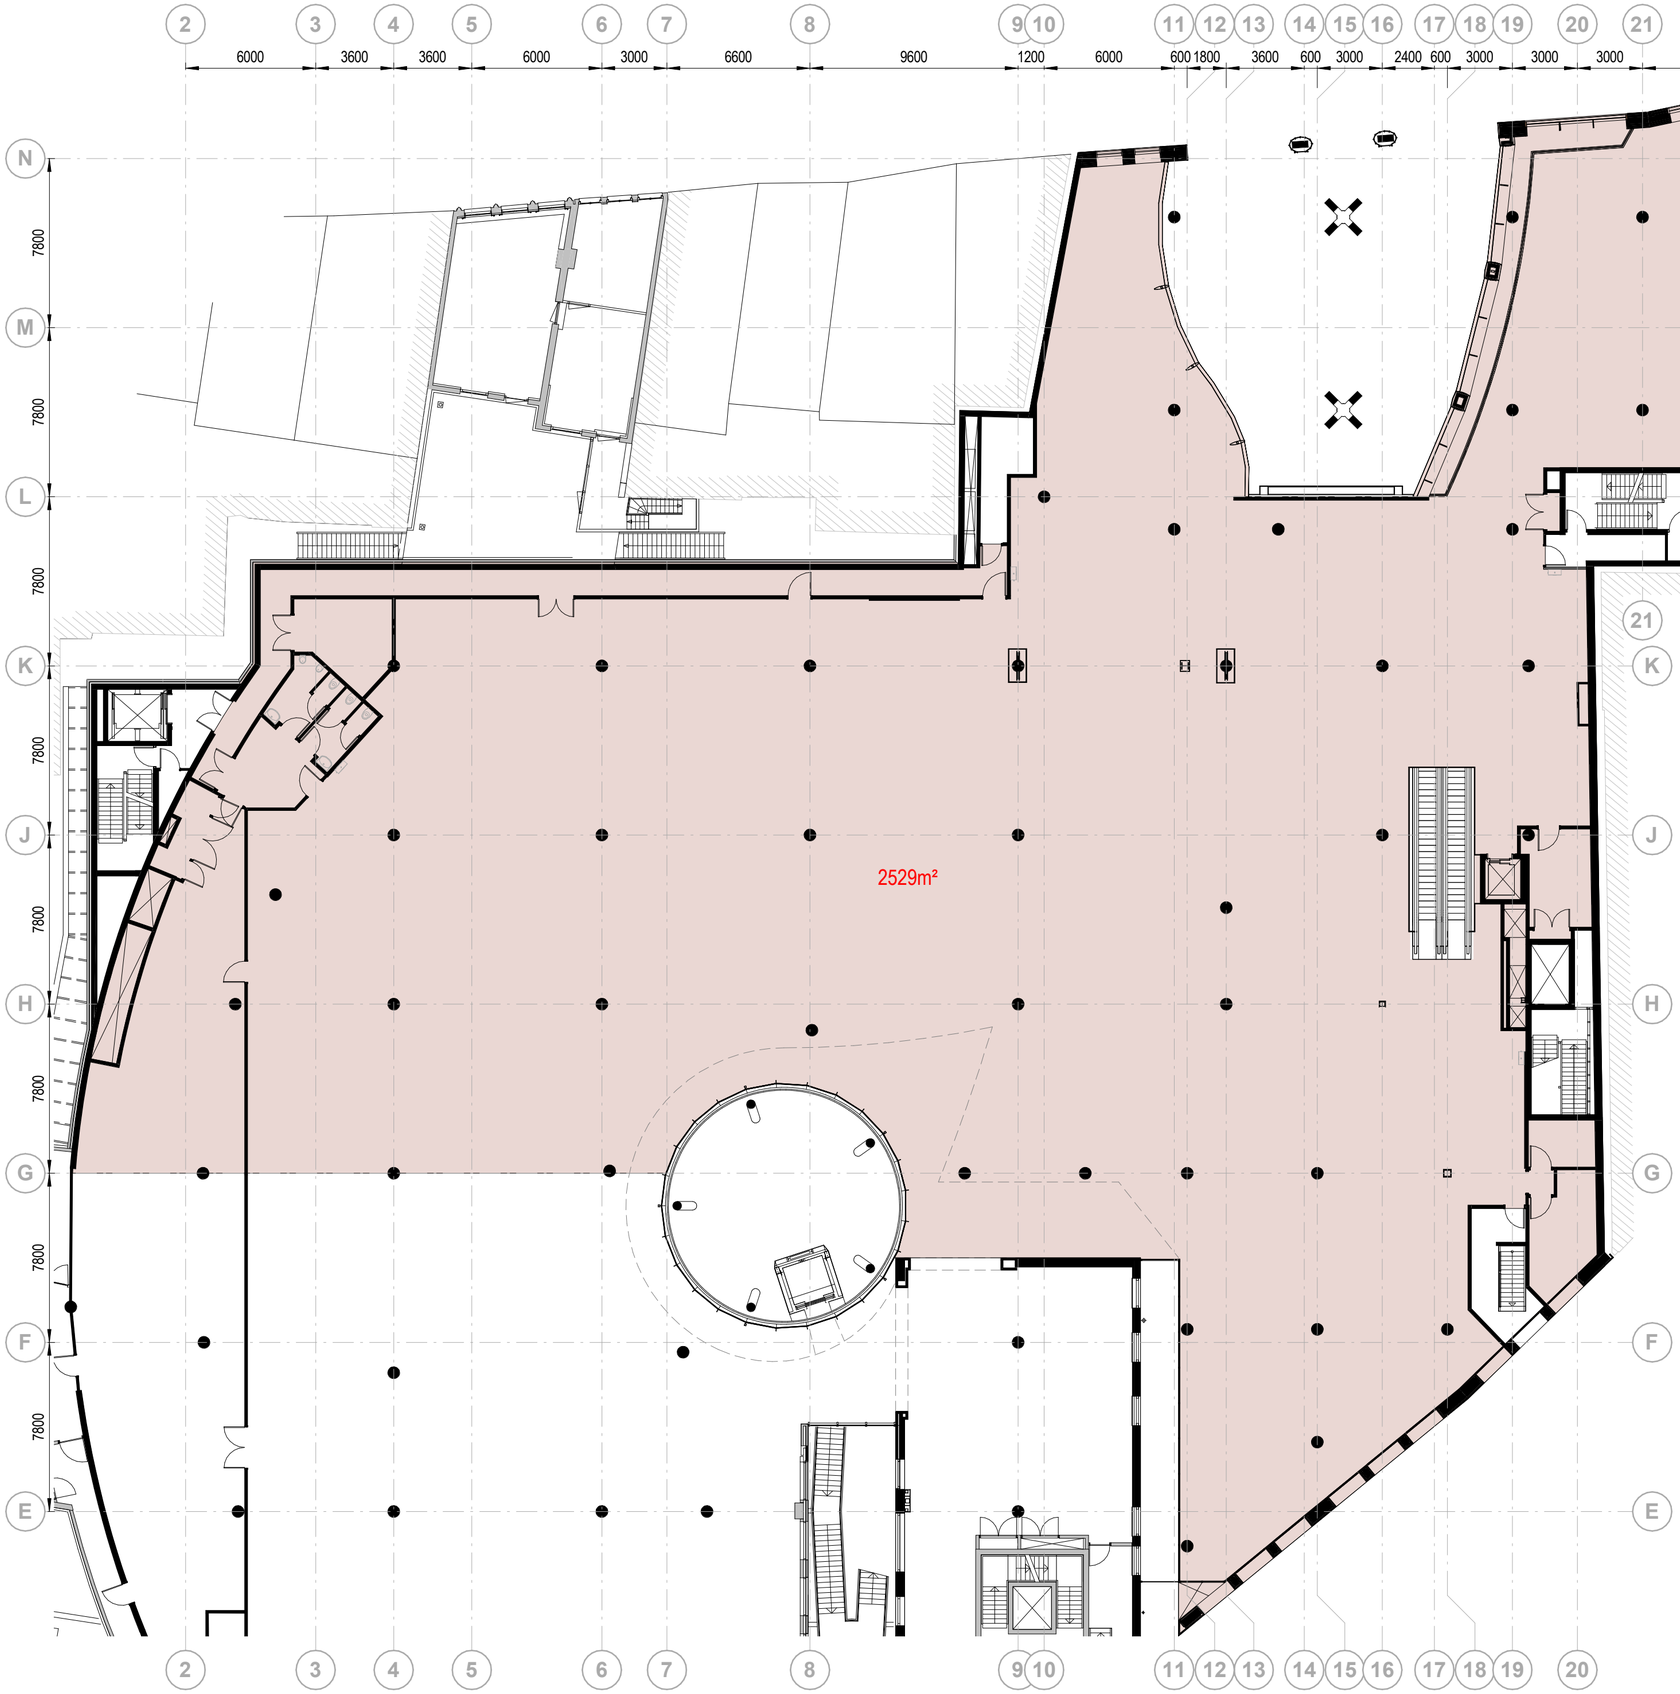

FIRST FLOOR
1 : 200

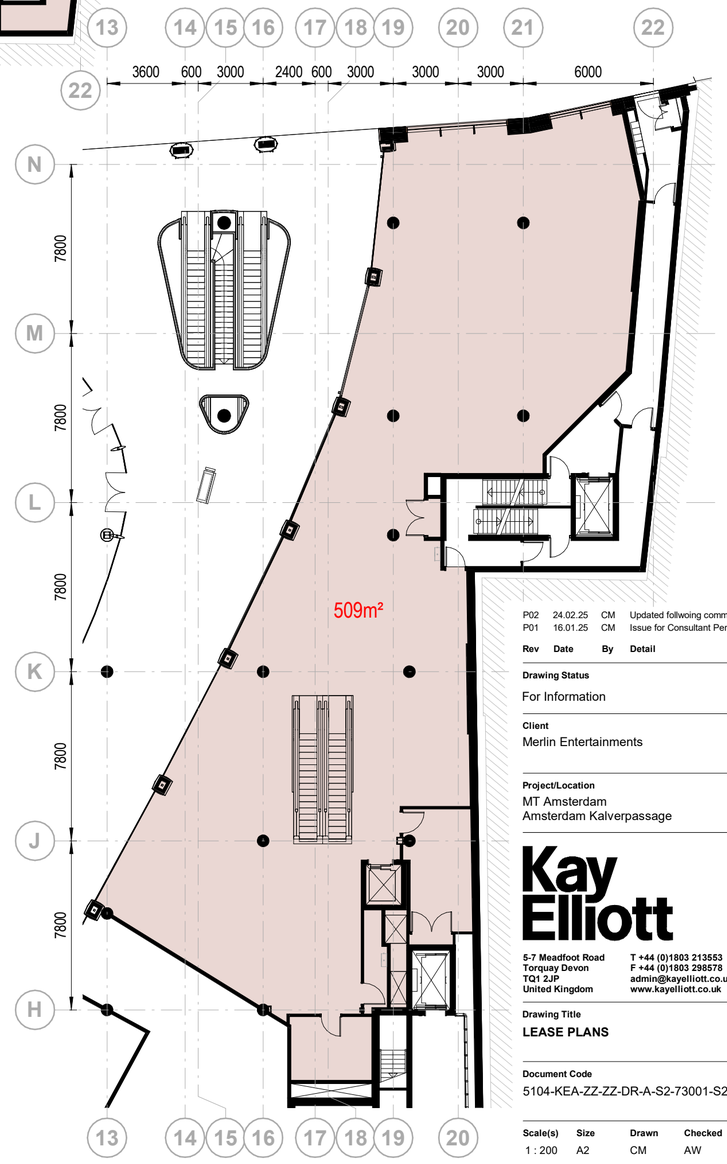

GROUND FLOOR
1 : 200

© This drawing is subject to copyright of Kay Elliott Architects Ltd.
For Construction purposes, contractors must work to figured dimensions only. All dimensions and sizes to be checked by the Contractor on site and discrepancies verified before work proceeds.

0m 10m

Scale 1:200

ISO9001:2015 & ISO14001:2015 Registered

RIBA Chartered Practice

LEASE OUTLINE FOR PERMIT APPLICATION, BASED ON KROONENBERG GROEP DOCUMENT AND ADJUSTED FOLLOWING MEETING ON 05.02.25.

GROUND FLOOR = 509m²
FIRST FLOOR = 2529m²
TOTAL = 3038m²

Rev	Date	By	Detail
P02	24.02.25	CM	Updated follwoing comments
P01	16.01.25	CM	Issue for Consultant Permit Coordiantion

Drawing Status
For Information

Client
Merlin Entertainments

Project/Location
MT Amsterdam
Amsterdam Kalverpassage

Kay Elliott
5-7 Meadfoot Road
Torquay Devon
TQ1 2JP
United Kingdom
T +44 (0)1803 213553
F +44 (0)1803 298578
admin@kayelliott.co.uk
www.kayelliott.co.uk

Drawing Title
LEASE PLANS

Document Code
5104-KEA-ZZ-ZZ-DR-A-S2-73001-S2-P02

Scale(s)	Size	Drawn	Checked
1 : 200	A2	CM	AW

Drawing No.	Suitability	Revision
73001	S2	P02

KE Job No. KE5104 *C:\worksets\5104-KEA-ZZ-ZZ-M3-A-001-MT+DG Amsterdam Kalverpassage R24_Permit_Carl.Mepsted@kayelliott.co.uk.rvt*