Design phase

Renovation of the ‘Halve Maan’ Skate Park - Olympiaplein

260519-NY_Olympiaplein-DO

May 2026.

01	situation	1/2500	A3-H
02	Site overview	1/350	A3-H
03	Top view, preview	None	A3-H
04	Perspective, preview	None	A3-H
05	Perspective, preview	None	A3-H
06	Details, preview	None	A3-H
07	Skatepark features	1/200	A3-H
08	Project general dimensions	1/200	A2-H
09	Project general altimetry	1/300	A3-H
10	Freerun-park general dimensions	1/70	A3-H
11	Skate plaza sections lay-out	1/300	A3-H
12	Skate plaza sections 01-06	1/50	A3-H
13	Skate plaza sections 07-12	1/50	A3-H
14	Freerun and bike-park side-views	1/300	A3-H
15	Bike-park side-views A-C	1/100	A3-H
16	Freerun-park side-views D-E	1/50	A3-H

0m 125.00m 250.00m

N

Olympiaplein, 1076 AM Amsterdam.
52°20'48.6"N 4°52'01.0"E

01/16

Situation

260519-NY_Olympiaplein-DO.dwg / 01-SIT

Olympiaplein skatepark

Scale
1:2500

Client	Gremeente Amsterdam
Author	Joan Matas
Revision	19/05/2026 11:29
Format	ISO A3H
Comments	-

Spinveld 49
4815 HV Breda
+31 (0)76 850 80 36
design@nine-yards.com
www.nine-yards.com

0m 17.50m 35.00m

N

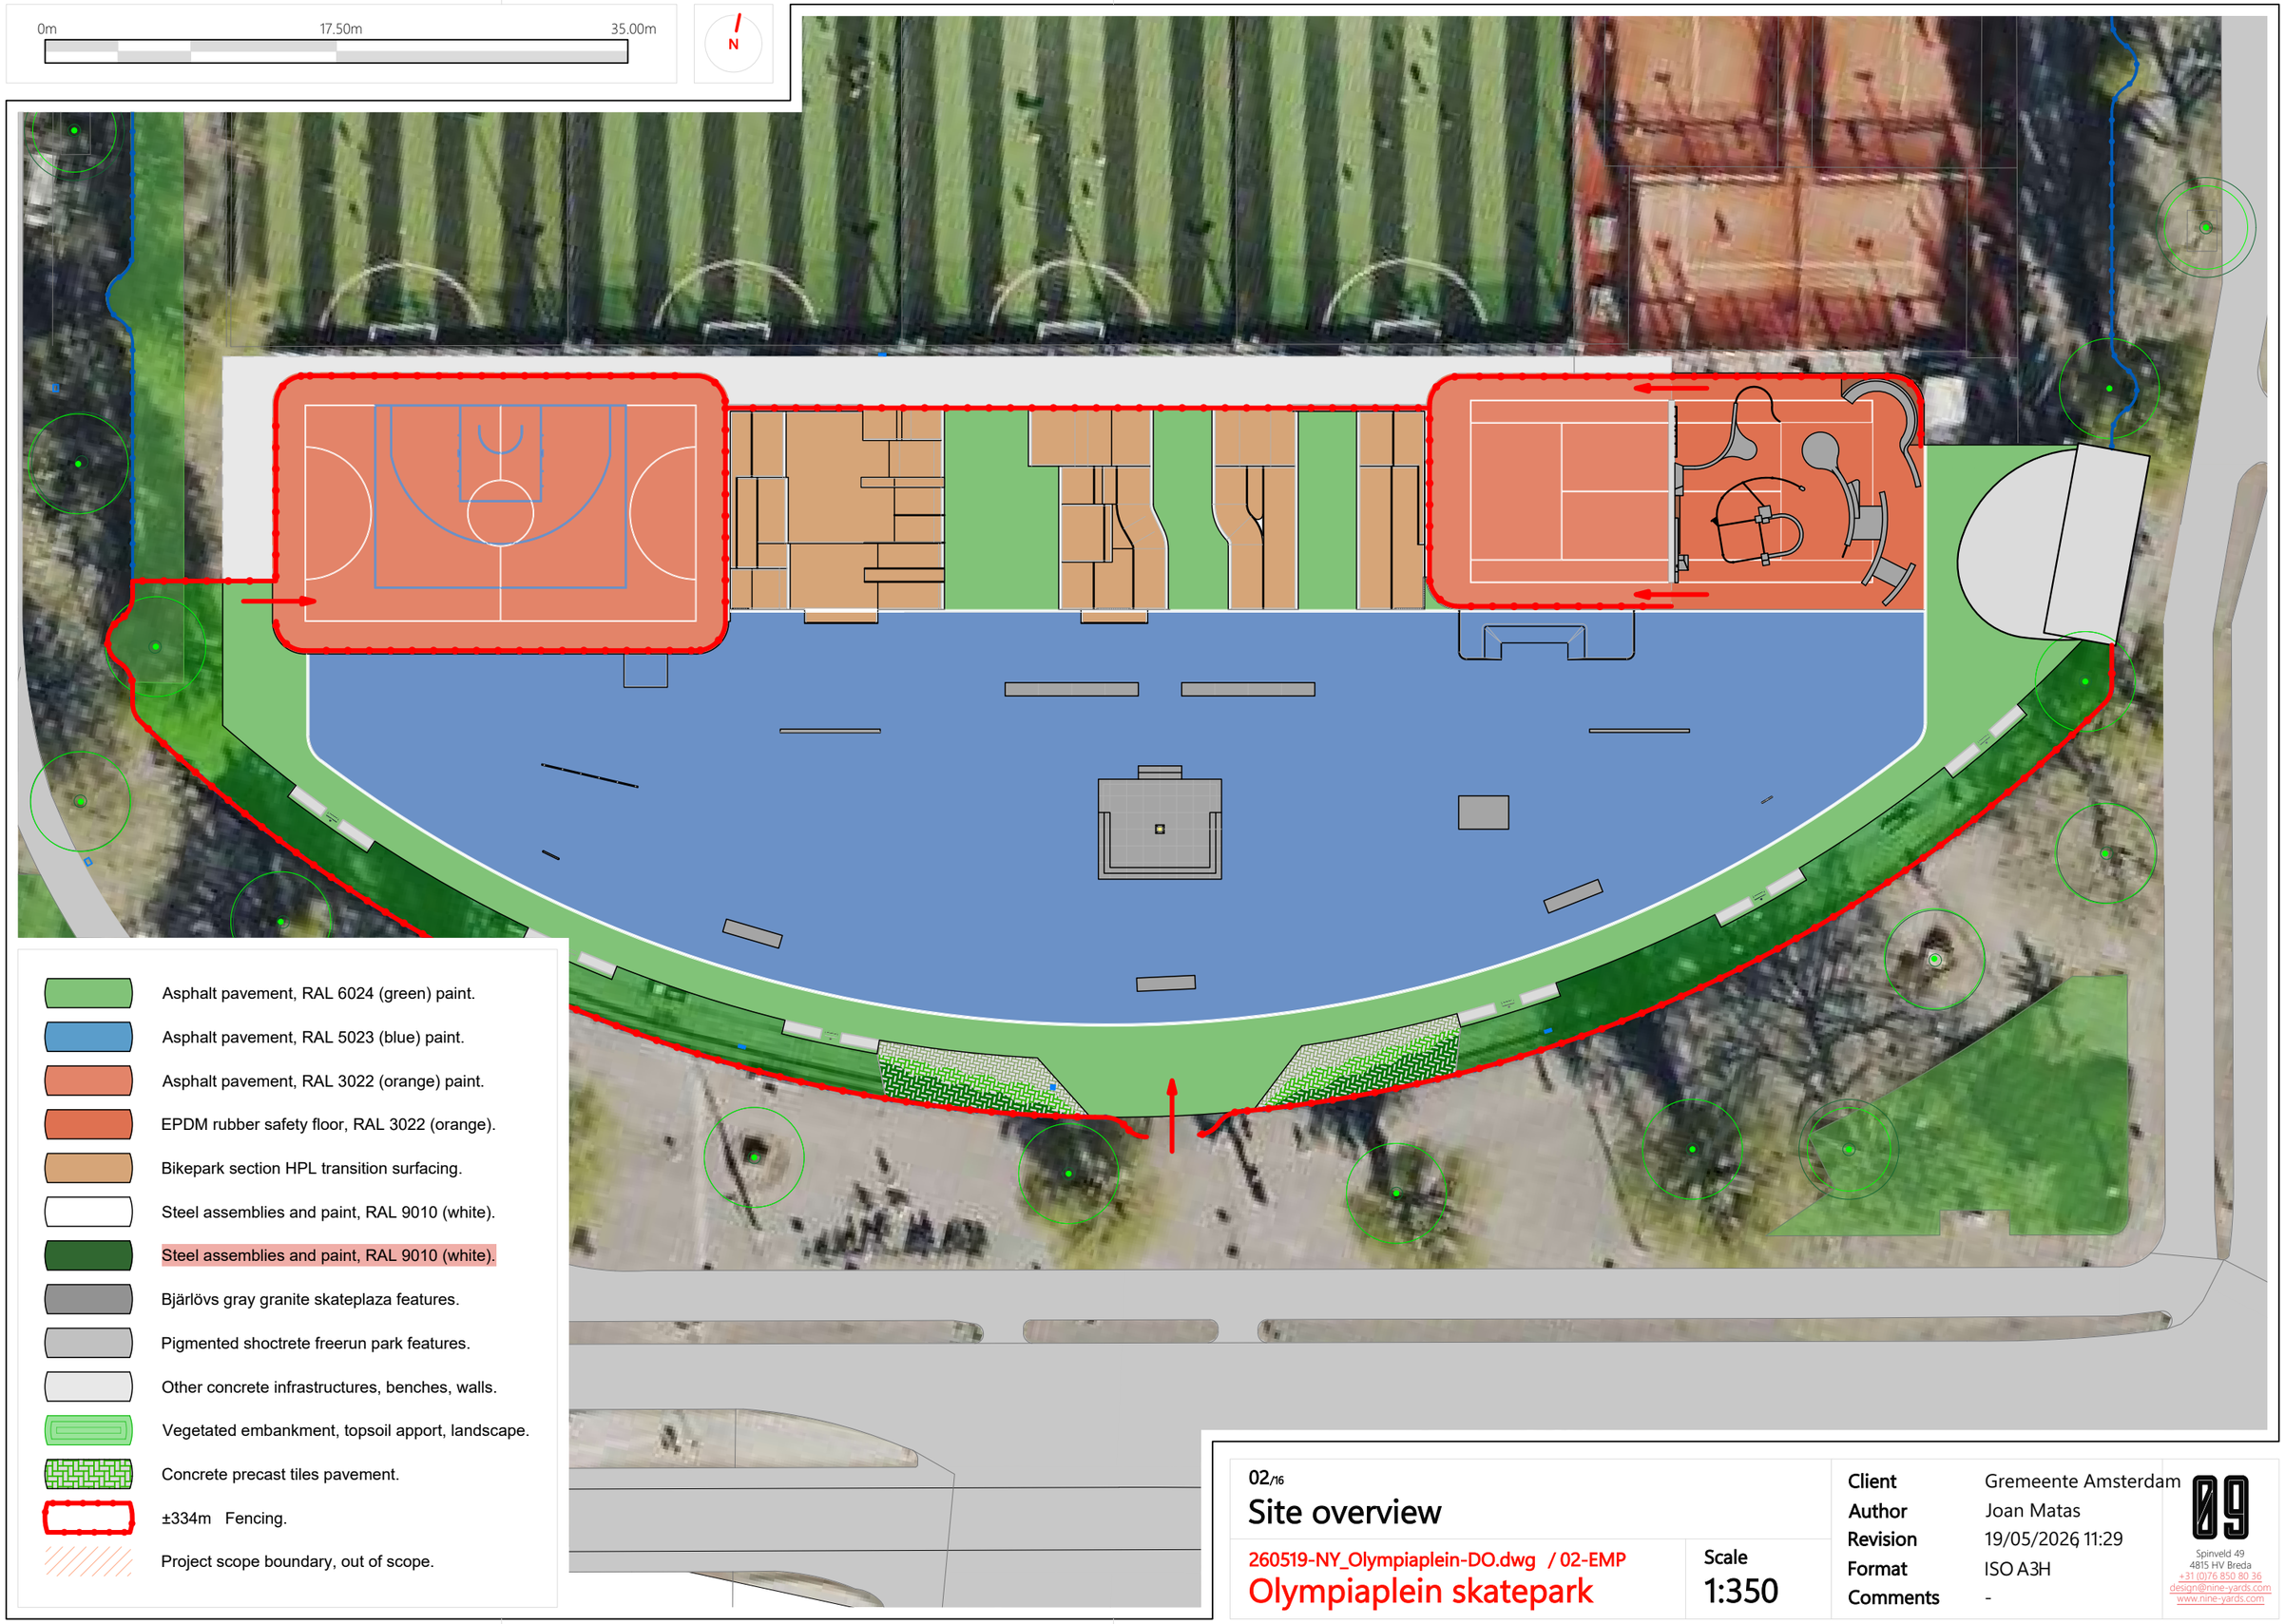

- Asphalt pavement, RAL 6024 (green) paint.
- Asphalt pavement, RAL 5023 (blue) paint.
- Asphalt pavement, RAL 3022 (orange) paint.
- EPDM rubber safety floor, RAL 3022 (orange).
- Bikepark section HPL transition surfacing.
- Steel assemblies and paint, RAL 9010 (white).
- Steel assemblies and paint, RAL 9010 (white).
- Bjärlövs gray granite skateplaza features.
- Pigmented shoctrete freerun park features.
- Other concrete infrastructures, benches, walls.
- Vegetated embankment, topsoil apport, landscape.
- Concrete precast tiles pavement.
- ±334m Fencing.
- Project scope boundary, out of scope.

02/16

Site overview

260519-NY_Olympiaplein-DO.dwg / 02-EMP

Olympiaplein skatepark

Scale 1:350

Client	Gremeente Amsterdam
Author	Joan Matas
Revision	19/05/2026 11:29
Format	ISO A3H
Comments	-

09
Spinveld 49
4815 HV Breda
+31 (0)76 850 80 36
design@nine-yards.com
www.nine-yards.com

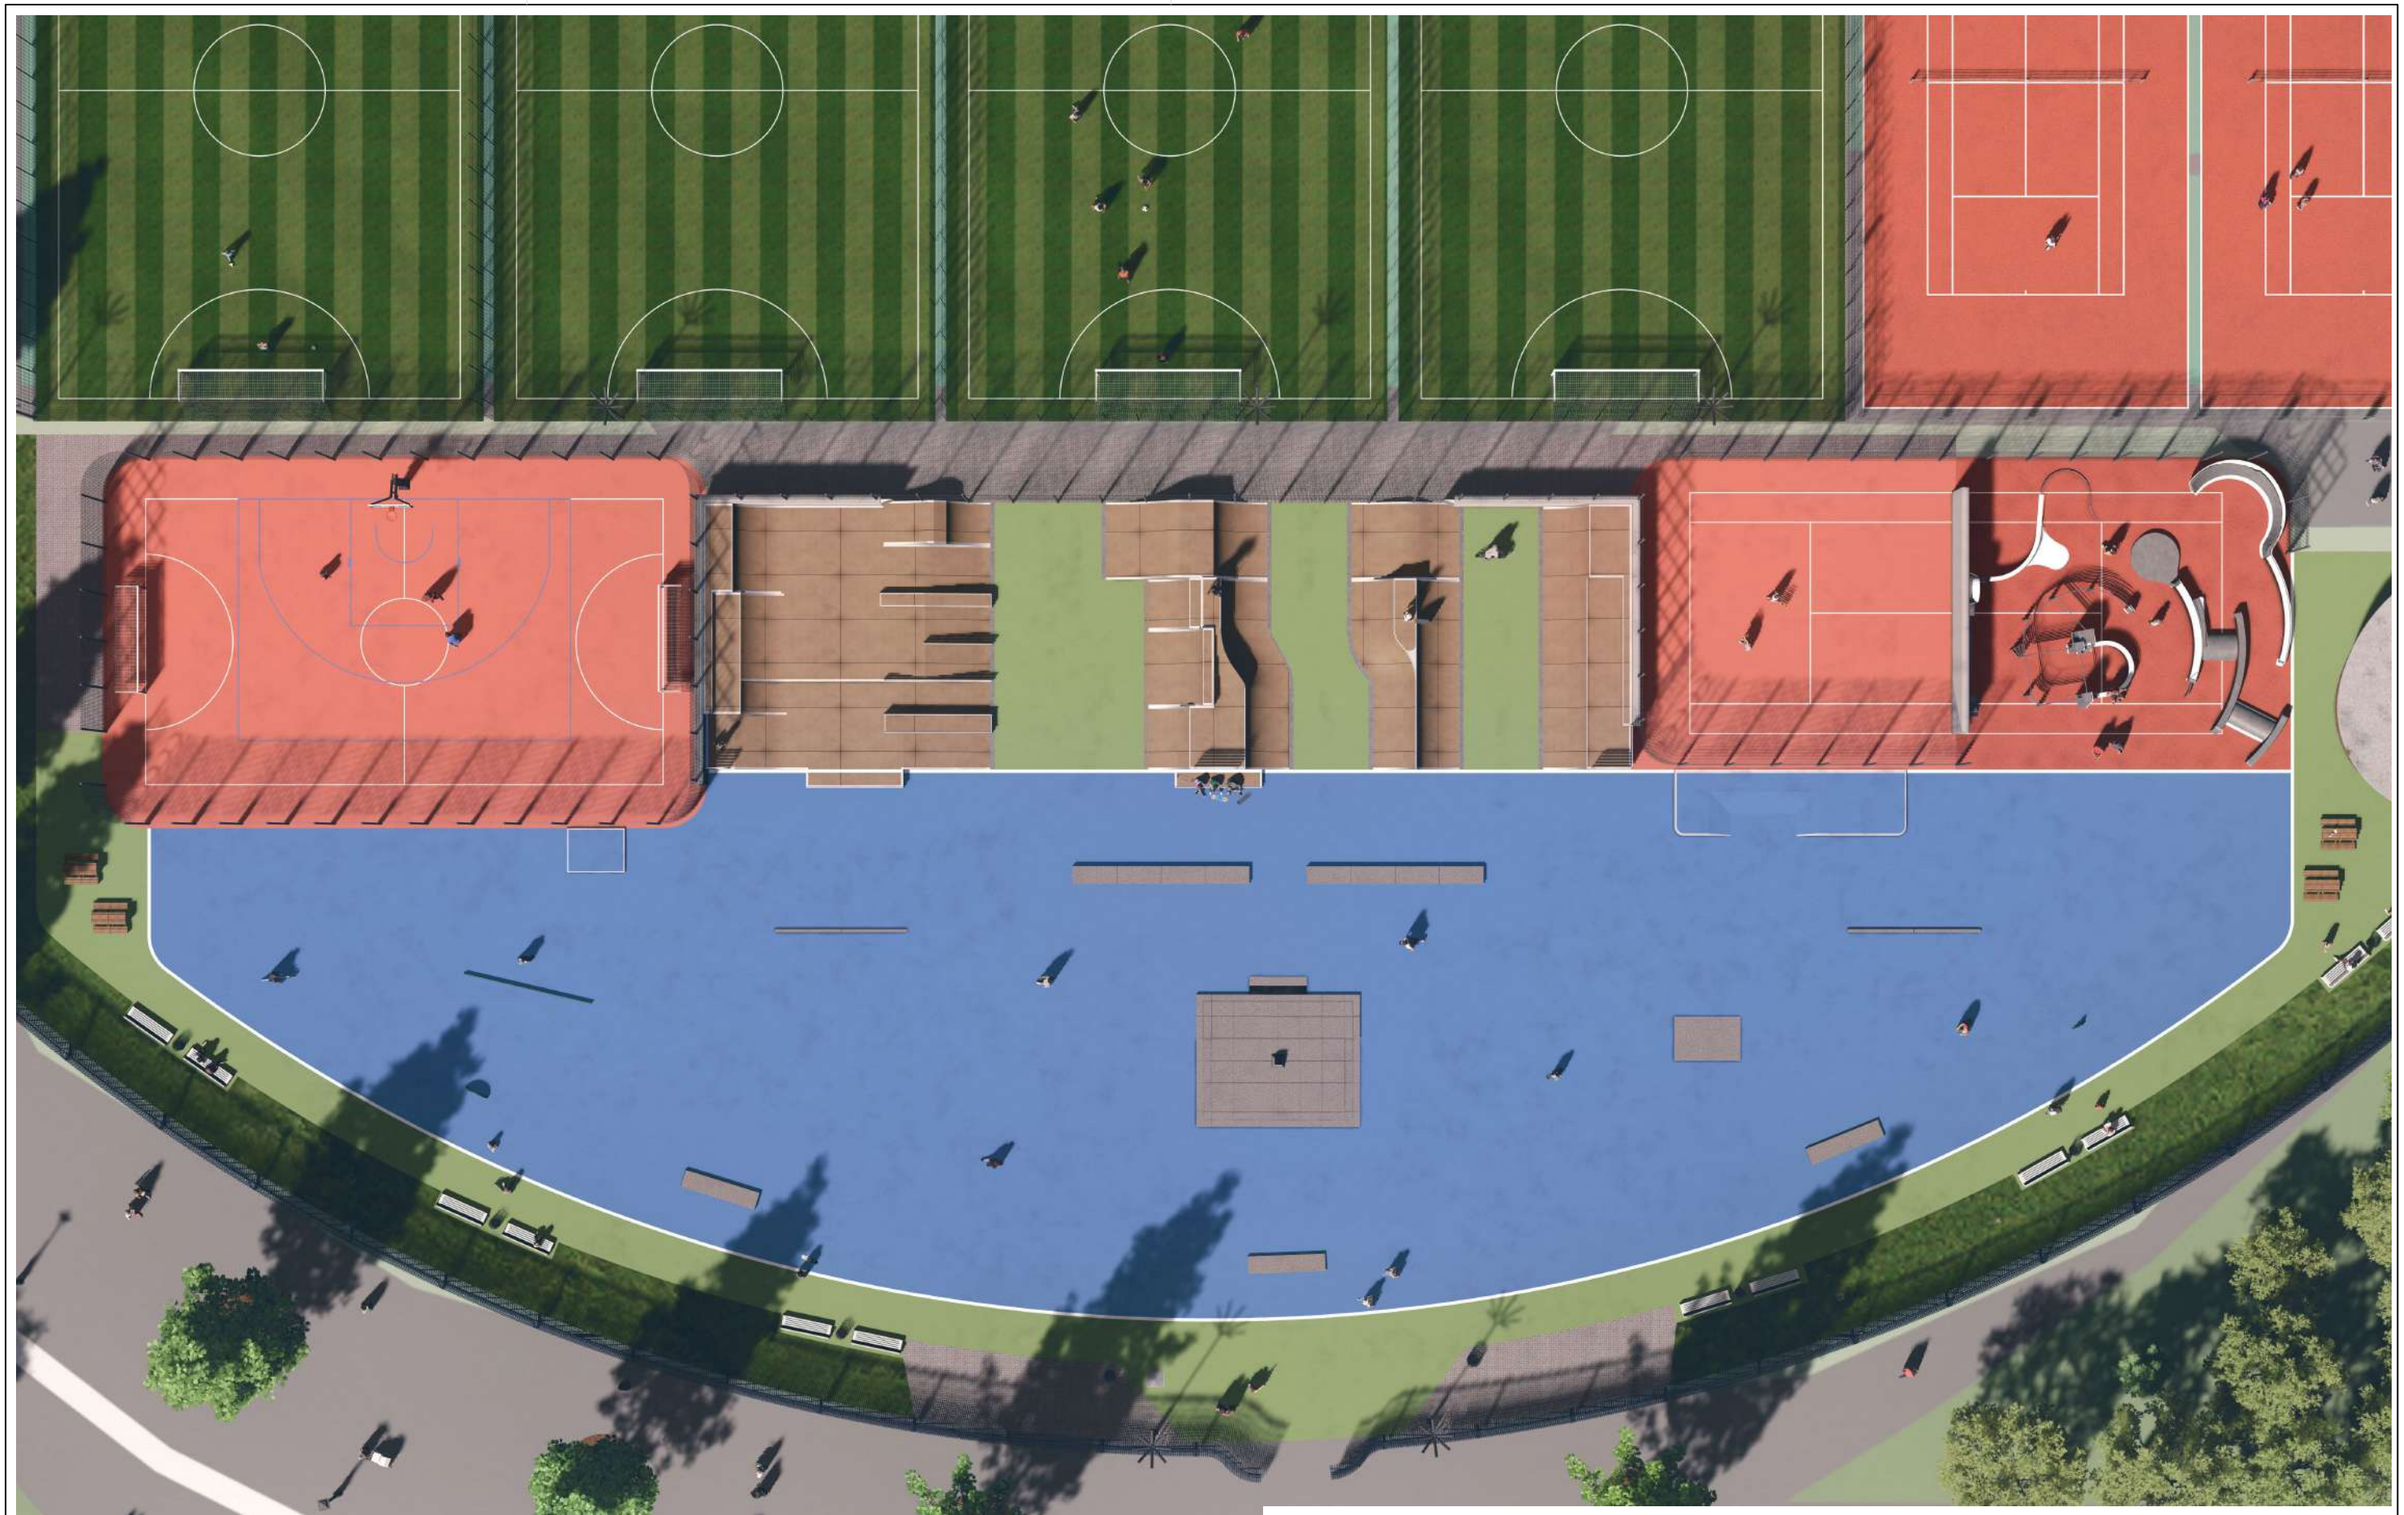

03/16

Top-view, preview

260518-NY_Olympiaplein-DO.dwg / 03-ORT

Olympiaplein skatepark

Scale
None

Client	Gremeente Amsterdam
Author	Joan Matas
Revision	18/05/2026 10:04
Format	ISO A3H
Comments	-

Spinveld 49
4815 HV Breda
+31 (0)76 850 80 36
design@nine-yards.com
www.nine-yards.com

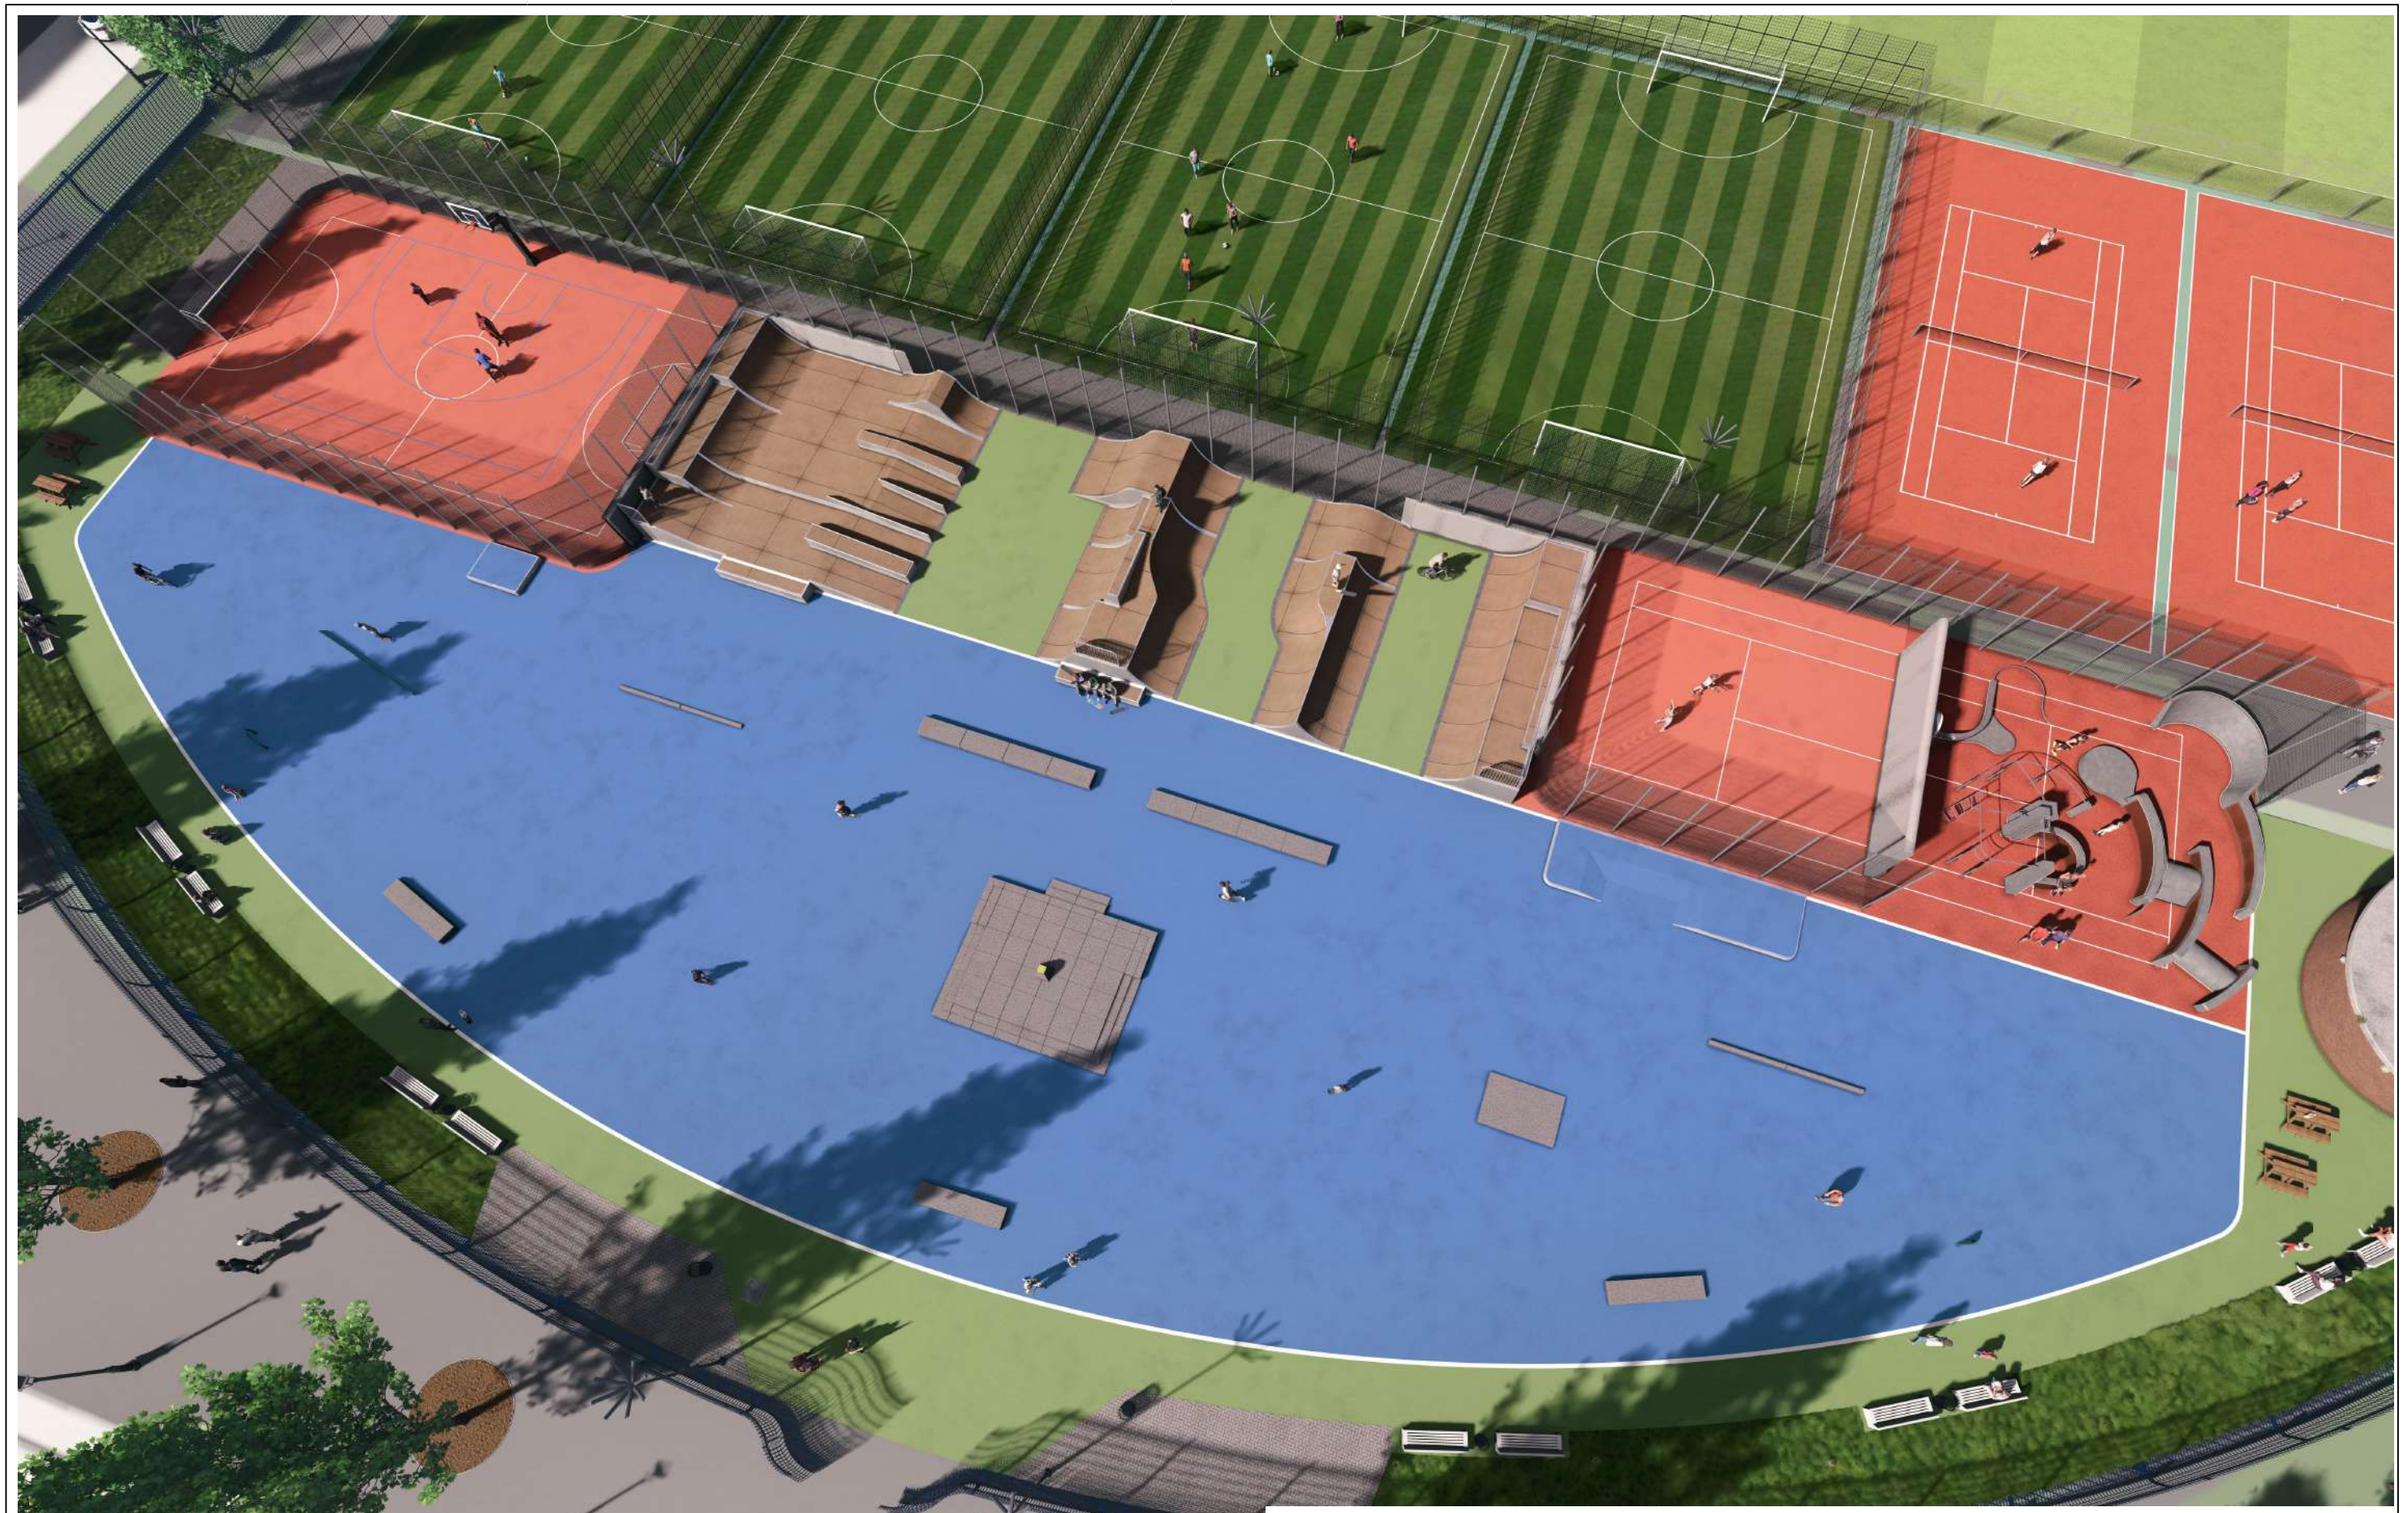

04/16

Perspective, preview

260518-NY_Olympiaplein-DO.dwg / 04-PERS

Olympiaplein skatepark

Scale
None

Client	Gremeente Amsterdam
Author	Joan Matas
Revision	18/05/2026 10:04
Format	ISO A3H
Comments	-

09
Spinveld 49
4815 HV Breda
+31 (0)76 850 80 36
design@nine-yards.com
www.nine-yards.com



05/16

Perspective, preview

260518-NY_Olympiaplein-DO.dwg / 05-PERS

Olympiaplein skatepark

Scale
None

Client	Gremeente Amsterdam
Author	Joan Matas
Revision	18/05/2026 10:04
Format	ISO A3H
Comments	-

Spinveld 49
4815 HV Breda
+31 (0)76 850 80 36
design@nine-yards.com
www.nine-yards.com









0m 10.00m 20.00m

N

01	Quarter-pipe, launcher. H1.40m, R2.20m.	06	Hand-rail. H0.50m.	11	Quarter-pipe. H1.50m, R2.20m.	16	Spine-transfer. H1.50m, R2.20m.
02	Quarter-pipe, launcher. H1.00m, R2.20m.	07	Long hand-rail. H0.58m.	12	Quarter-pipe. H2.20m, R2.75m.	17	Quarter-pipe. H1.90m, R2.20m.
03	Bank, launcher. H0.60m.	08	Long hubba with coping. H0.58m.	13	Quarter-pipe. H1.50m, R2.75m.	18	Quarter-pipe. H1.50m, R2.20m.
04	Step-up. H1.60m.	09	Jump-box. H1.70m.	14	Speed-bump. H0.50m.	19	Coping flat-ledge. H0.60, L4.40m.
05	Hubba (flat and down). H0.50m.	10	Quarter-pipe. H1.90m, R2.20m.	15	Quarter-pipe. H1.50m, R2.20m.	20	Coping flat-ledge. H0.45, L4.00m.

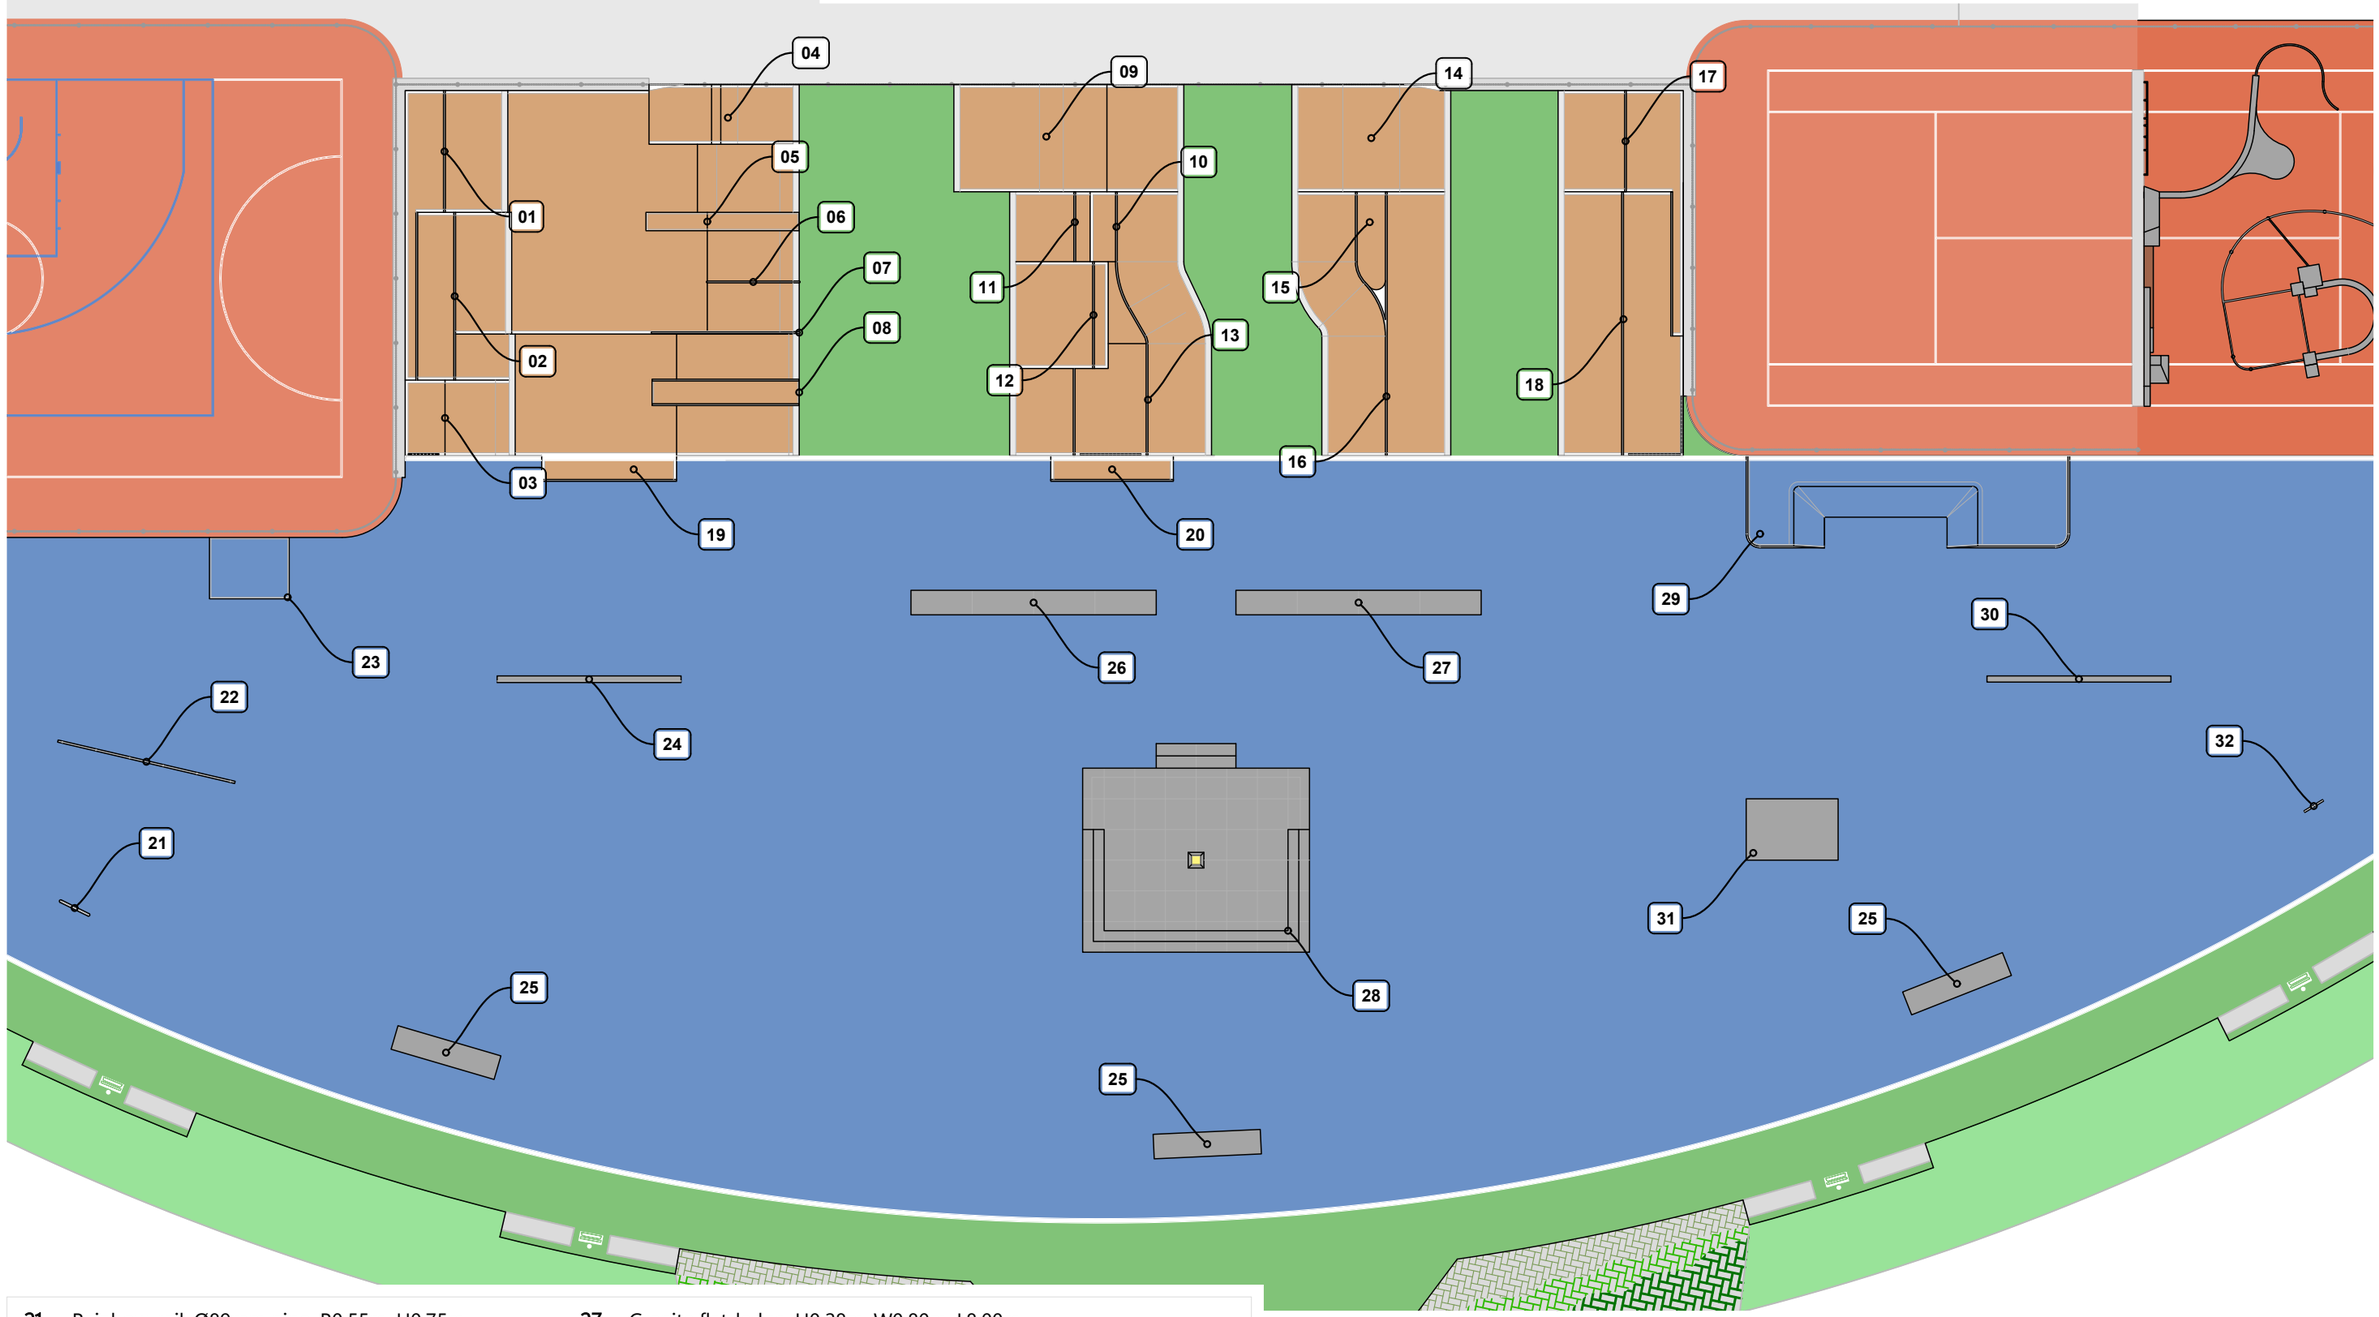

21	Rainbow-rail, Ø89mm pipe, R0.55m, H0.75m.	27	Granite flat-ledge. H0.38m, W0.80m, L8.00m.
22	Flat-rail, Ø70mm pipe, H0.32m, L5.95m.	28	Granite central platform/stairset. H0.33m, W7.40m, L7.40m.
23	Manual-pad, H0.28m, W2.00m, L2.80m.	29	Manual-pad / slappy-curb. H0.16m, W3.00, L10.50m.
24	Granite slappy-curb. H0.13m, L 6.00m.	30	Granite tomb-stone curb. H0.25m, L6.00m.
25	Granite flat-ledges. H0.33m, W0.80m, L3.50m.	31	Granite manual-pad. H0.14m, W2.00m, L3.00m.
26	Granite flat-ledge. H0.43m, W0.80m, L8.00m.	32	Pole-jam, 60x60mm. H0.70m, W0.71m.

07/16

Skatepark features

260519-NY_Olympiaplein-DO.dwg / 07-FEAT

Olympiaplein skatepark

Scale 1:200

Client	Gremeente Amsterdam
Author	Joan Matas
Revision	19/05/2026 11:29
Format	ISO A3H
Comments	-

Spinveld 49
4815 HV Breda
+31 (0)76 850 80 36
design@nine-yards.com
www.nine-yards.com

0m 10.00m 20.00m

N

102305
59190
7955
14775
15225
5160
4310
14200
3525
9890
2525
14570
3500
12855
4535
2330
5680
3520
5185
3500
4085
2280
6865
2360
1120
2850
800
3595
3000
4400
12205
4000
4385
3585
800
2095
2000
2600
4000
10555
4275
6000
14245
14115
6785
6000
7500
8000
2600
8910
8645
4780
7855
6000
5930
2105
800
6000
14245
3000
4855
3905
2000
3000
710
13000
1100
13000
3500
800
2100
25010
3500
800
25010
3500
800
2100
2000
2000
2000
2000
5500
2600

08/16

Project general dimensions

260519-NY_Olympiaplein-DO.dwg / 08-DIM

Olympiaplein skatepark

Scale 1:200

Client	Gremeente Amsterdam
Author	Joan Matas
Revision	19/05/2026 11:29
Format	ISO A2H
Comments	-

Spinveld 49
4815 HV Breda
+31 (0)76 850 80 36
design@nine-yards.com
www.nine-yards.com

0m 15.00m 30.00m

N

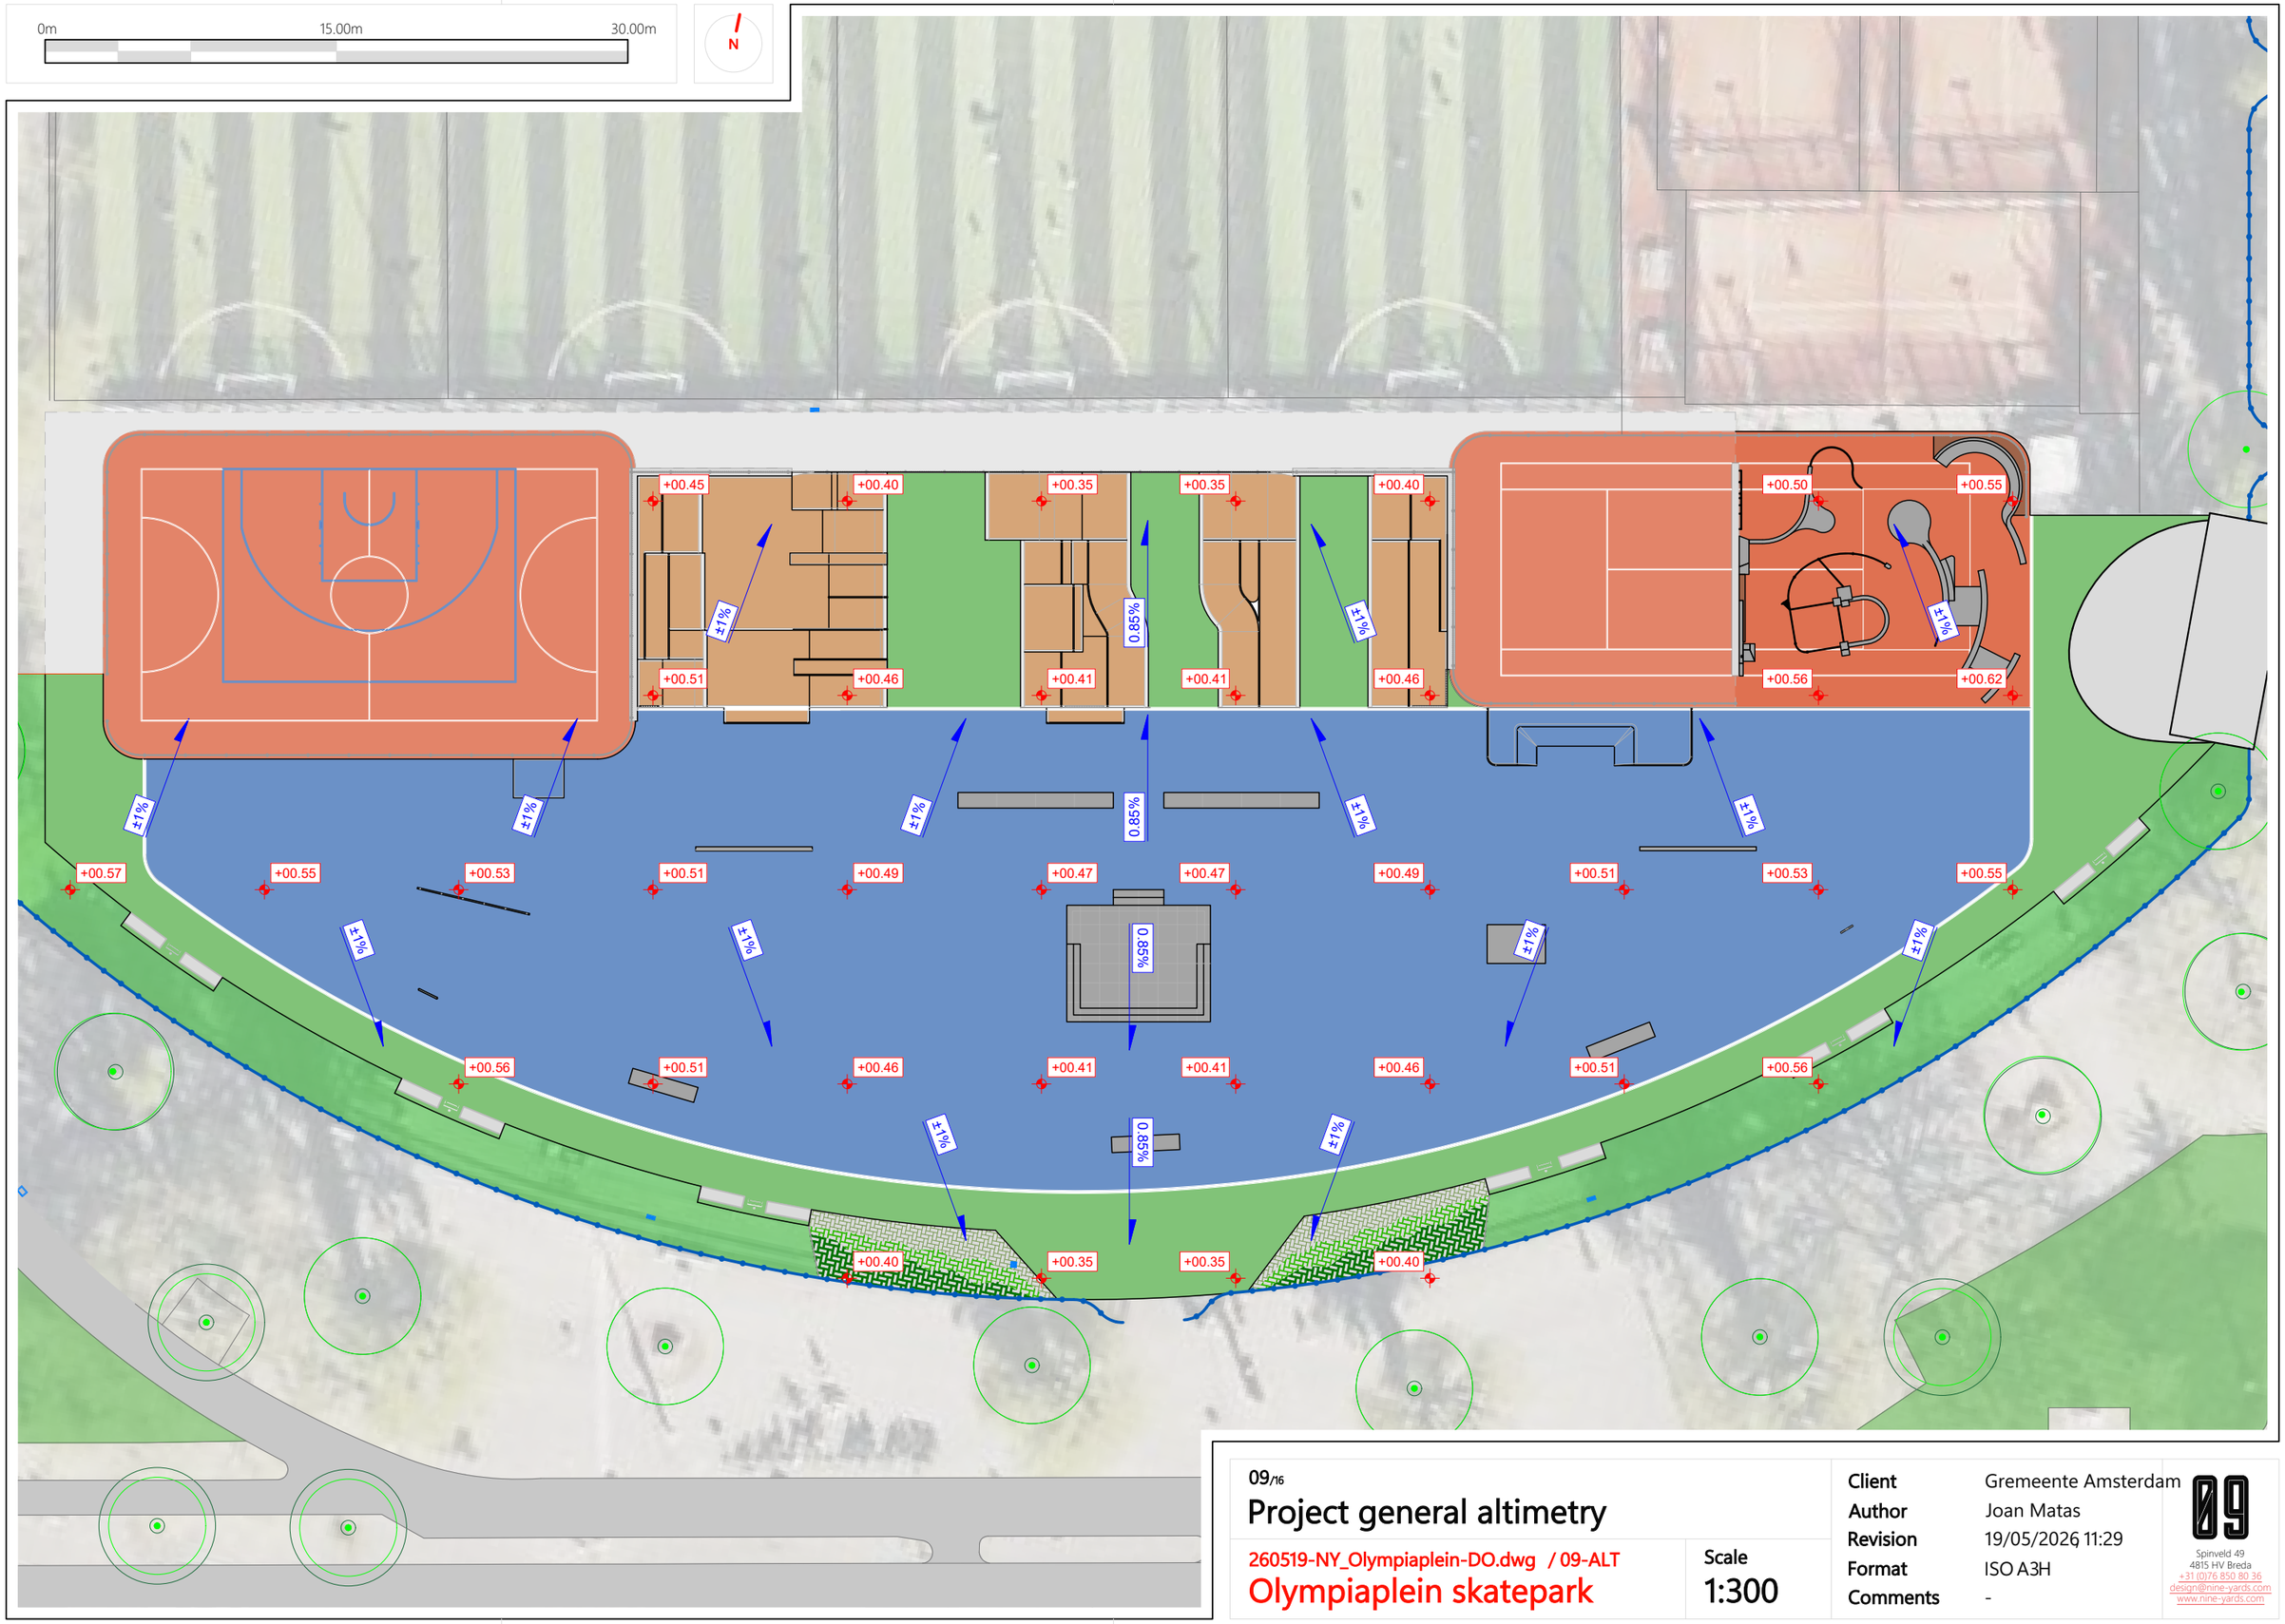

09/16

Project general altimetry

260519-NY_Olympiaplein-DO.dwg / 09-ALT

Olympiaplein skatepark

Scale 1:300

Client	Gremeente Amsterdam
Author	Joan Matas
Revision	19/05/2026 11:29
Format	ISO A3H
Comments	-

09
Spinveld 49
4815 HV Breda
+31 (0)76 850 80 36
design@nine-yards.com
www.nine-yards.com

0m 15.00m 30.00m

N

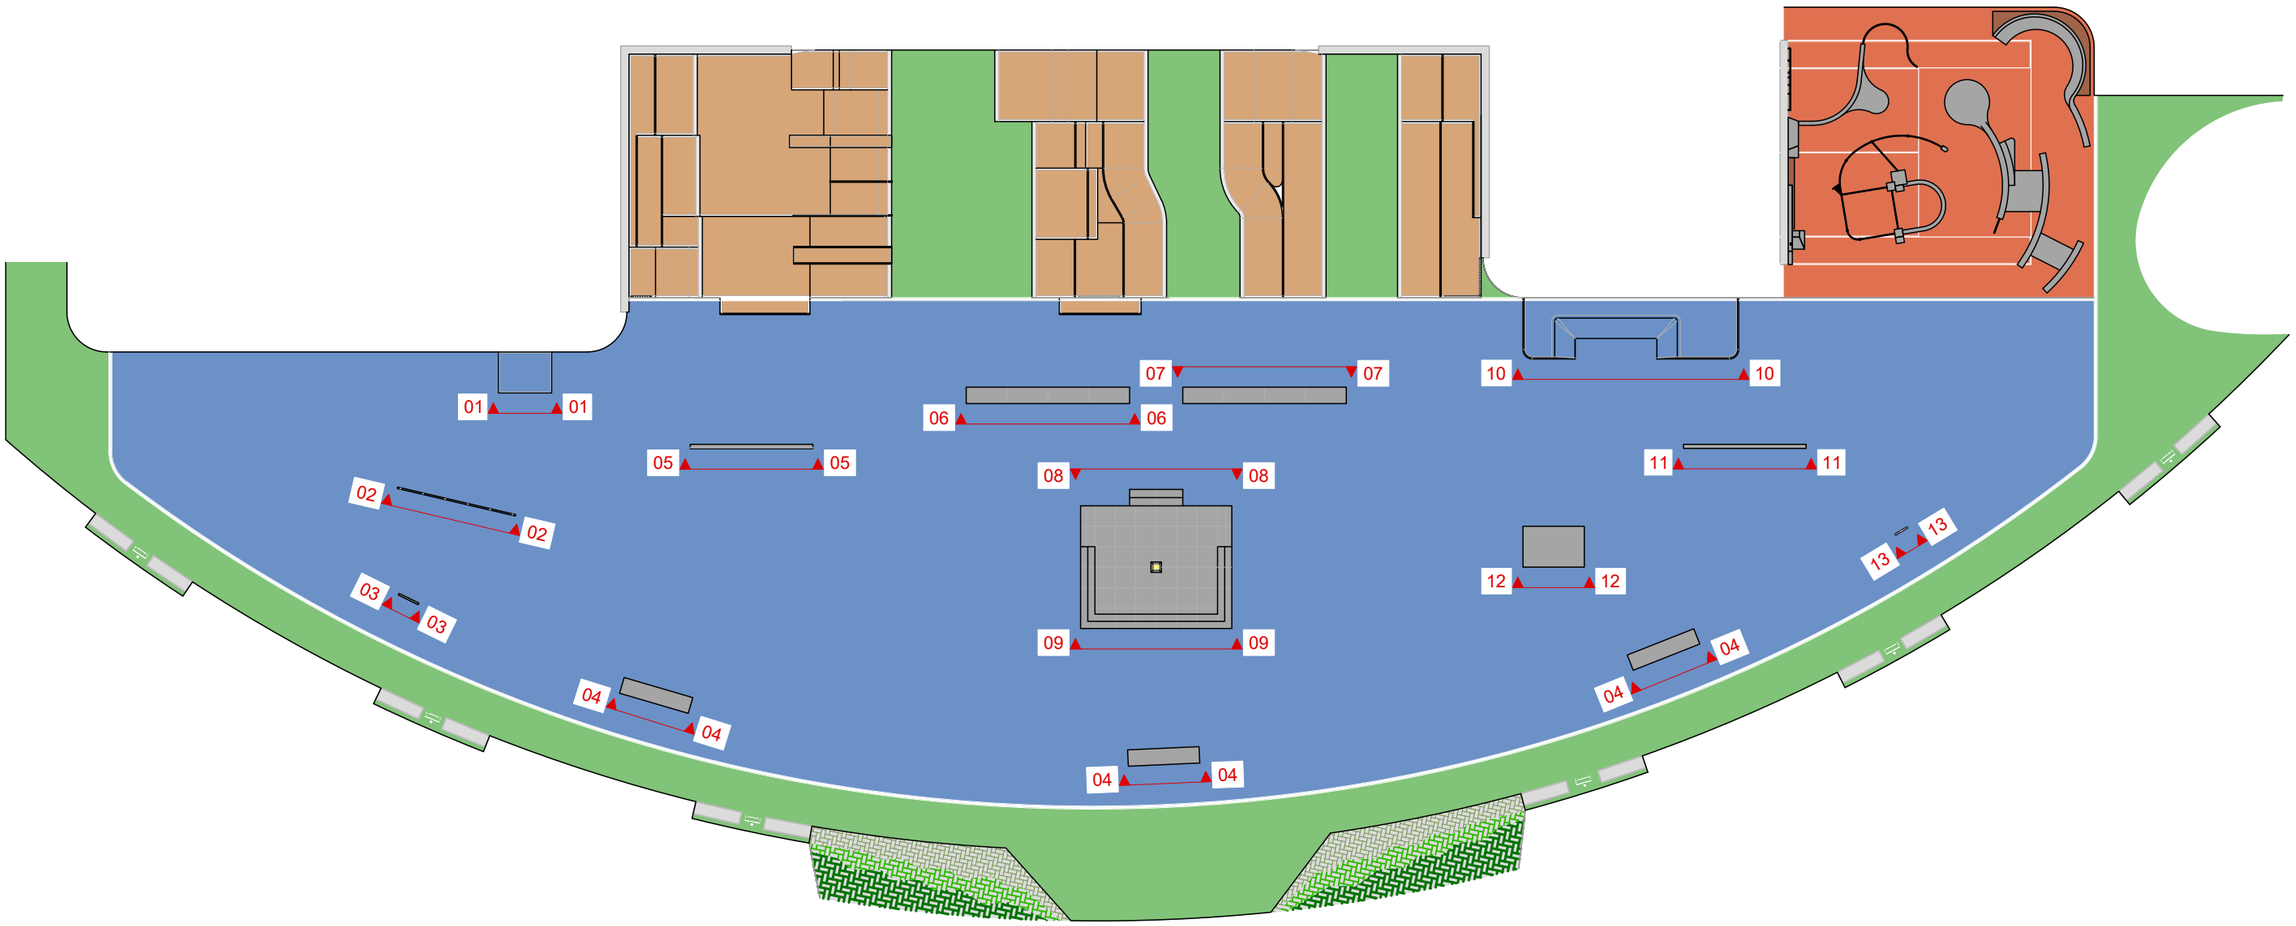

09/16

Skate plaza sections lay-out

260519-NY_Olympiaplein-DO.dwg / 09-SECT

Olympiaplein skatepark

Scale 1:300

Client	Gremeente Amsterdam
Author	Joan Matas
Revision	19/05/2026 11:29
Format	ISO A3H
Comments	-

Spinveld 49
4815 HV Breda
+31 (0)76 850 80 36
design@nine-yards.com
www.nine-yards.com

0m 3.50m 7.00m

N

+00.225
+01.600
± +01.000
+02.100
+00.200
+00.400
+02.900
+00.500
+00.800
+01.000
11000
3525
+03.000
+02.300
+01.000
+00.700
+01.900
+01.100
+01.800
14000
+00.600
2525
+01.000
+00.600
15000

10/16

Freerun park general dimensions

260519-NY_Olympiaplein-DO.dwg / 10-PRK

Olympiaplein skatepark

Scale 1:70

Client	Gremeente Amsterdam
Author	Joan Matas
Revision	19/05/2026 11:29
Format	ISO A3H
Comments	-

Spinveld 49
4815 HV Breda
+31 (0)76 850 80 36
design@nine-yards.com
www.nine-yards.com

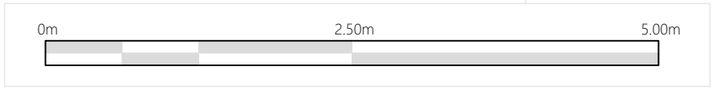

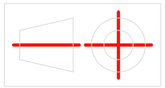



Steel assemblies and paint, RAL 9010 (white) and 6005 (green).

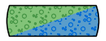

Asphalt pavement, RAL 6024 (green) and 5023 (blue) paint.

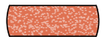

Wet pour EPDM rubber safety floor, RAL 3022 (orange).



Existing asphalt.



Pigmented shoctrete freerun park features.



Bikepark section HPL transition surfacing (skatelite PRO-R50).



Bjärlövs gray granite blocks, skateplaza features.



Other concrete infrastructures, concrete footings, foundations, walls.



Existing compacted granular aggregate base.



Existing compacted subase, natural terrain, soil.

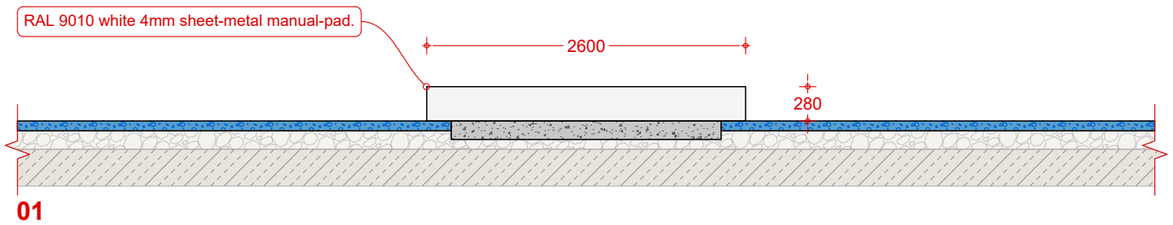

01

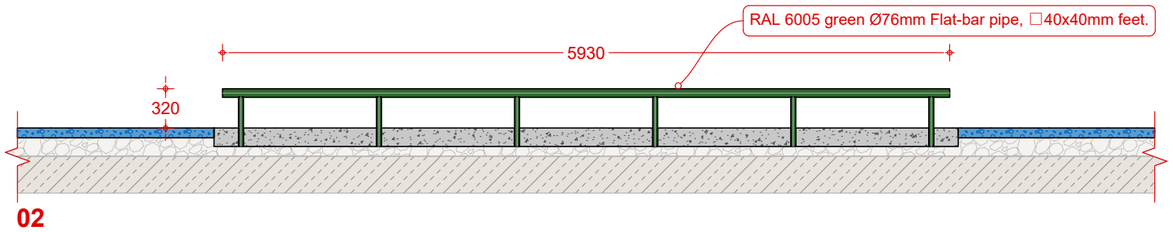

02

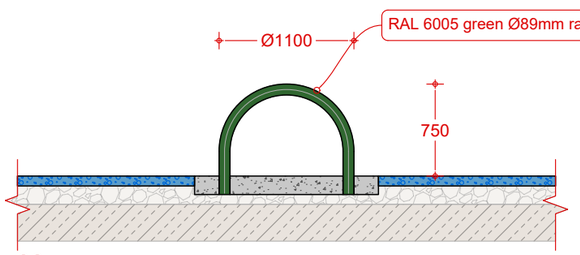

03

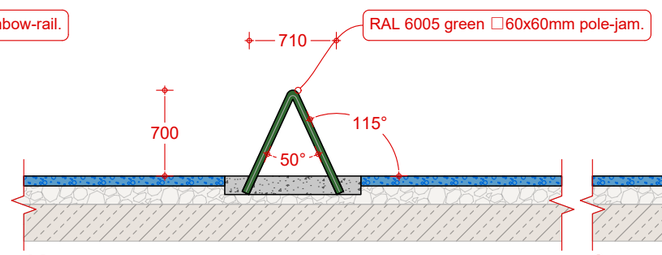

13

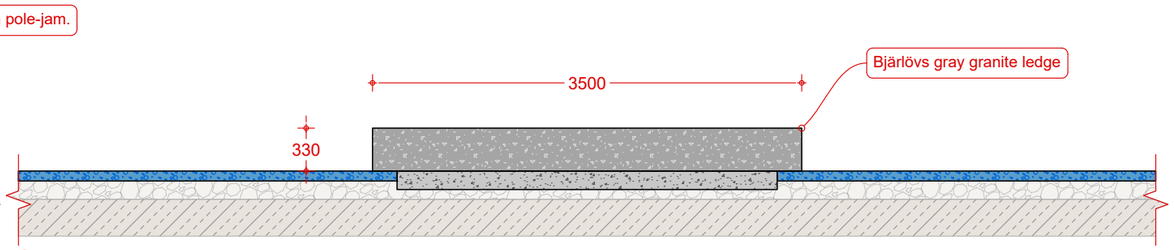

04

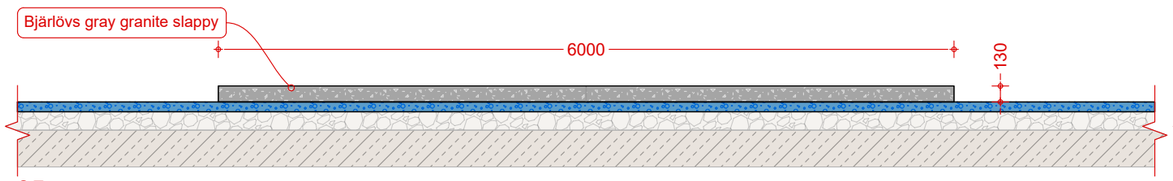

05

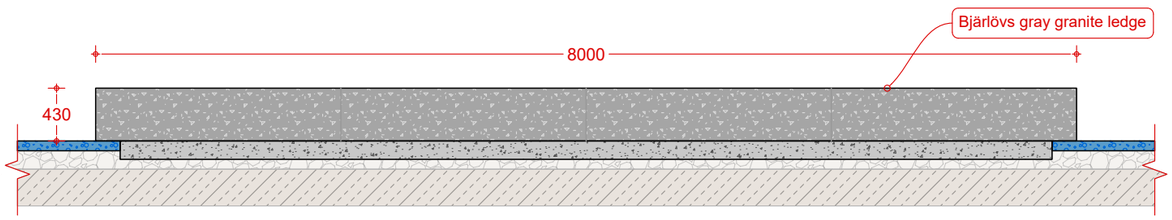

06

12/16

Skate plaza sections 01-06

260519-NY_Olympiaplein-DO.dwg / 12-SECT

Olympiaplein skatepark

Scale 1:50

Client	Gremeente Amsterdam
Author	Joan Matas
Revision	19/05/2026 11:29
Format	ISO A3H
Comments	-

Spinveld 49
4815 HV Breda
+31 (0)76 850 80 36
design@nine-yards.com
www.nine-yards.com

0m 2.50m 5.00m

- Steel assemblies and paint, RAL 9010 (white) and 6005 (green).
- Asphalt pavement, RAL 6024 (green) and 5023 (blue) paint.
- Wet pour EPDM rubber safety floor, RAL 3022 (orange).
- Existing asphalt.
- Pigmented shoctrete freerun park features.
- Bikepark section HPL transition surfacing (skatelite PRO-R50).
- Bjärlövs gray granite blocks, skateplaza features.
- Other concrete infrastructures, concrete footings, foundations, walls.
- Existing compacted granular aggregate base.
- Existing compacted subase, natural terrain, soil.

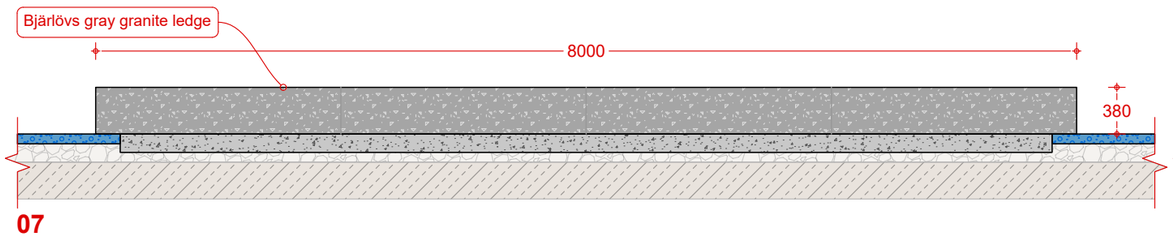

07

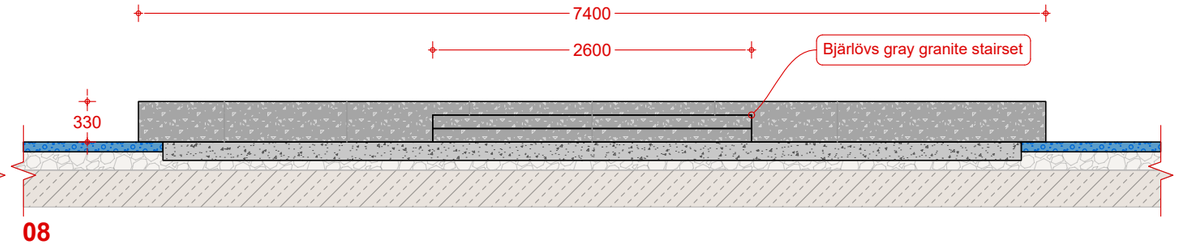

08

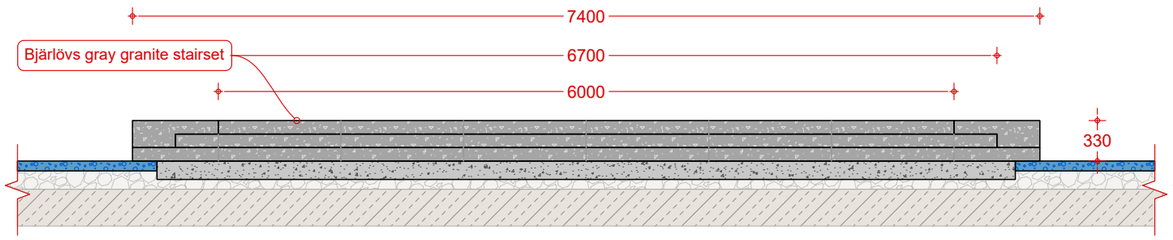

09

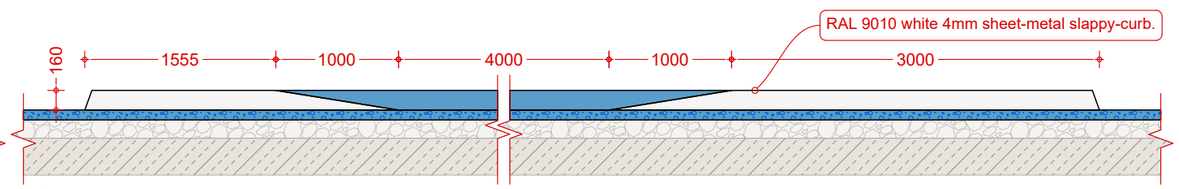

10

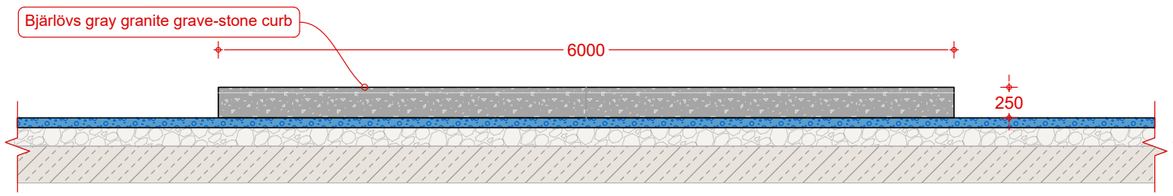

11

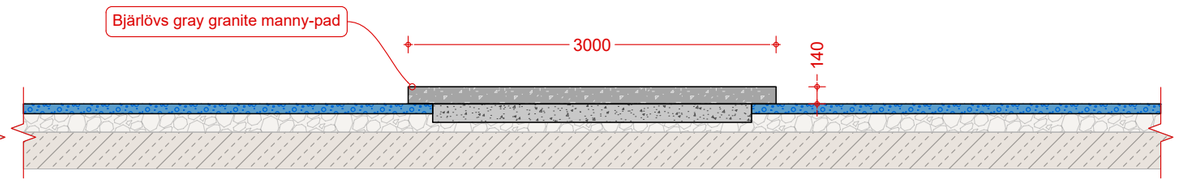

12

13/16

Skate plaza sections 07-12

260519-NY_Olympiaplein-DO.dwg / 13-SECT

Olympiaplein skatepark

Scale 1:50

Client	Gremeente Amsterdam
Author	Joan Matas
Revision	19/05/2026 11:29
Format	ISO A3H
Comments	-

Spinveld 49
4815 HV Breda
+31 (0)76 850 80 36
design@nine-yards.com
www.nine-yards.com

0m 15.00m 30.00m

N

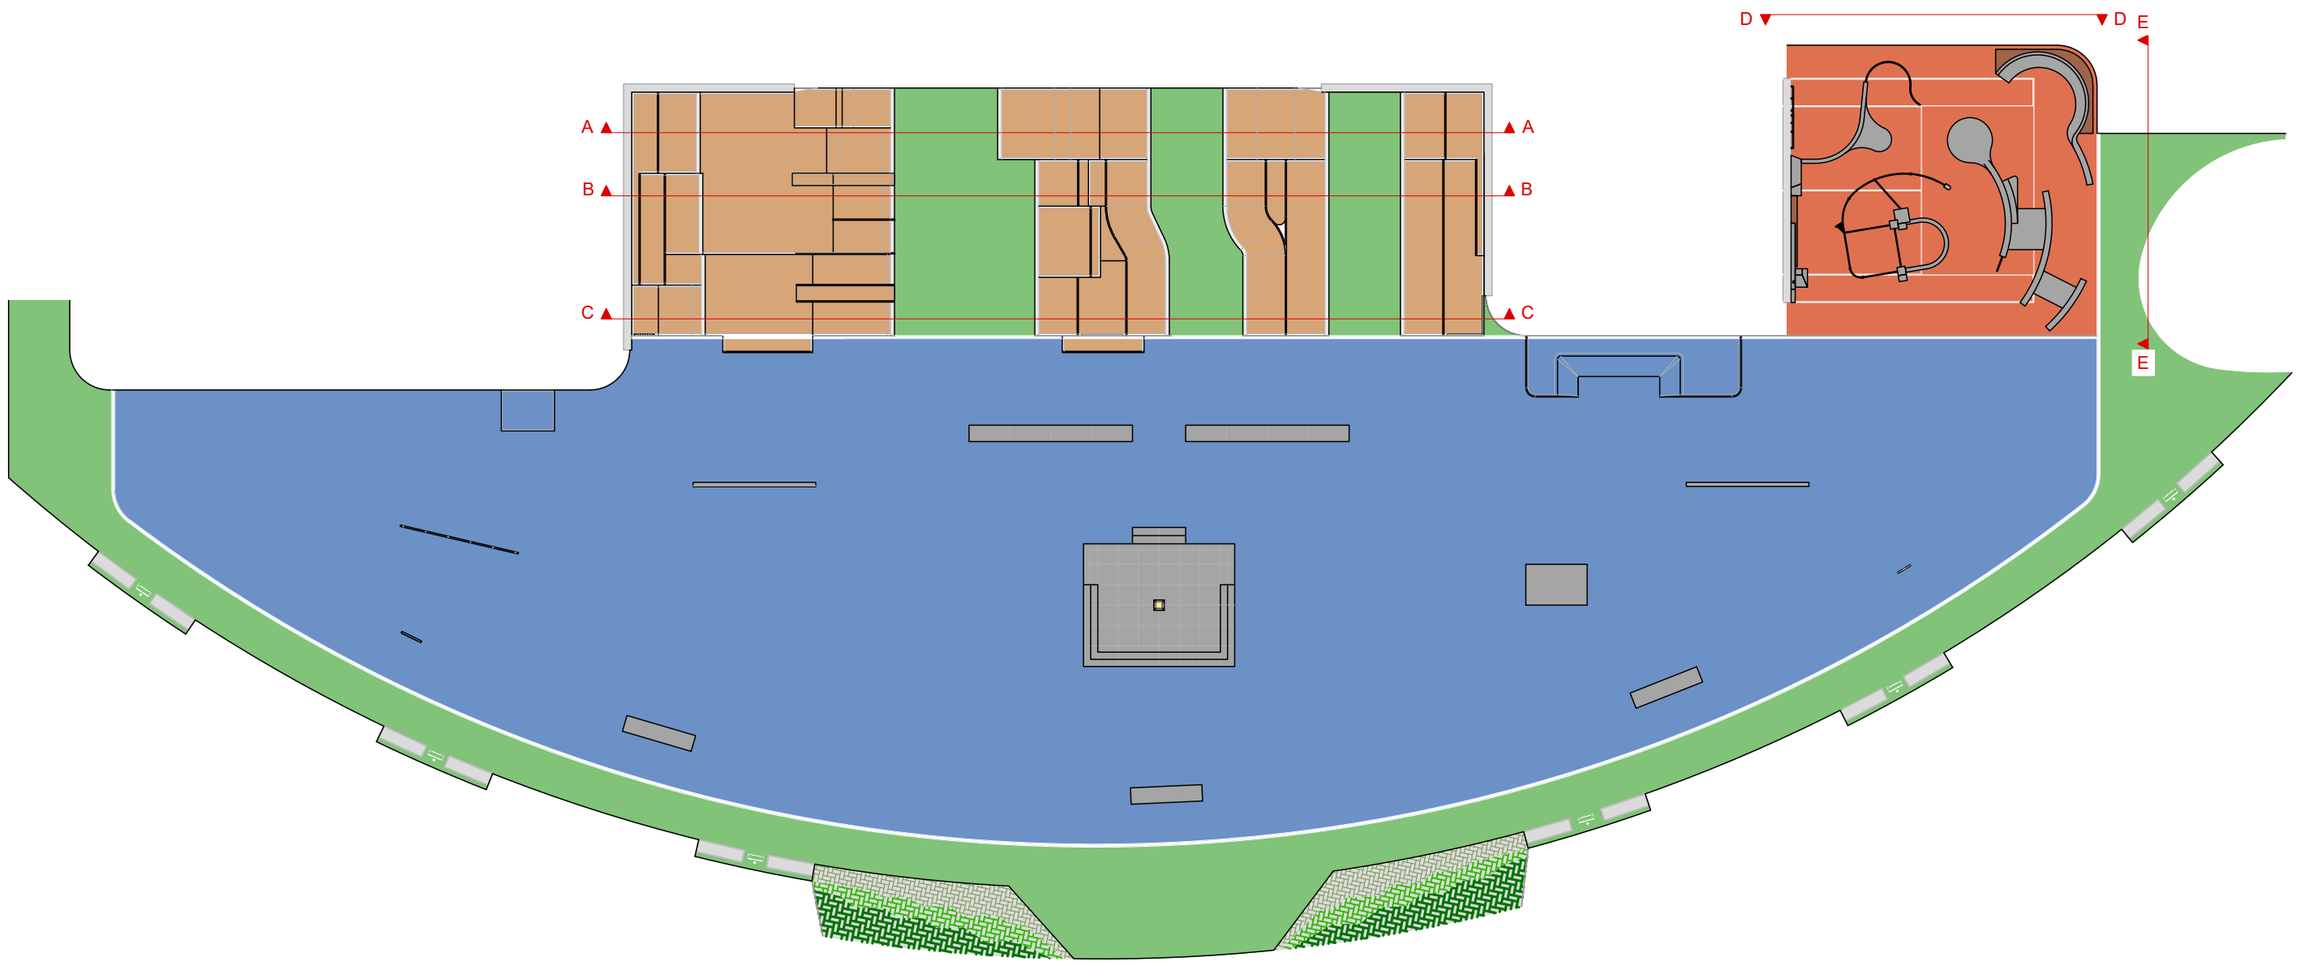

14/16

Freerun and bike-park side-views

260519-NY_Olympiaplein-DO.dwg / 14-CSECT

Olympiaplein skatepark

Scale 1:300

Client	Gremeente Amsterdam
Author	Joan Matas
Revision	19/05/2026 11:29
Format	ISO A3H
Comments	-

09
Spinveld 49
4815 HV Breda
+31 (0)76 850 80 36
design@nine-yards.com
www.nine-yards.com

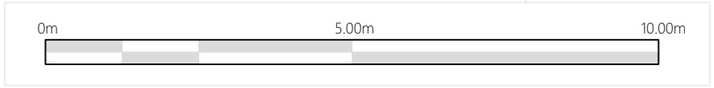

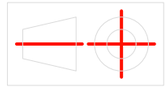

Steel assemblies and paint, RAL 9010 (white) and 6005 (green).

Asphalt pavement, RAL 6024 (green) and 5023 (blue) paint.

Wet pour EPDM rubber safety floor, RAL 3022 (orange).

Existing asphalt.

Pigmented shoctrete freerun park features.

Bikepark section HPL transition surfacing (skatelite PRO-R50).

Bjärlövs gray granite blocks, skateplaza features.

Other concrete infrastructures, concrete footings, foundations, walls.

Existing compacted granular aggregate base.

Existing compacted subase, natural terrain, soil.

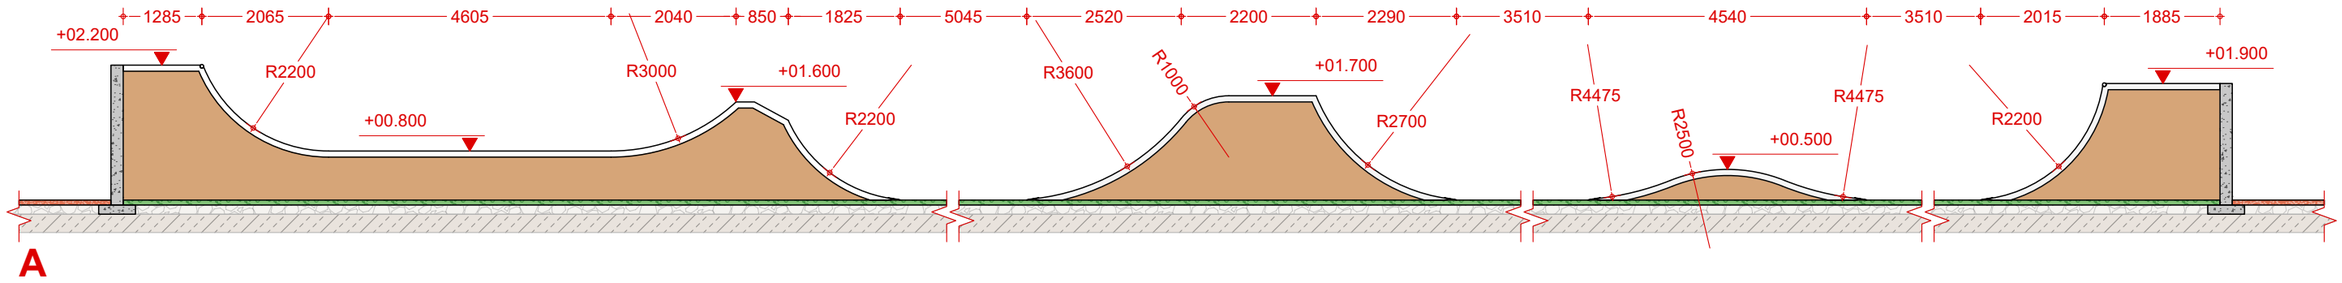

A

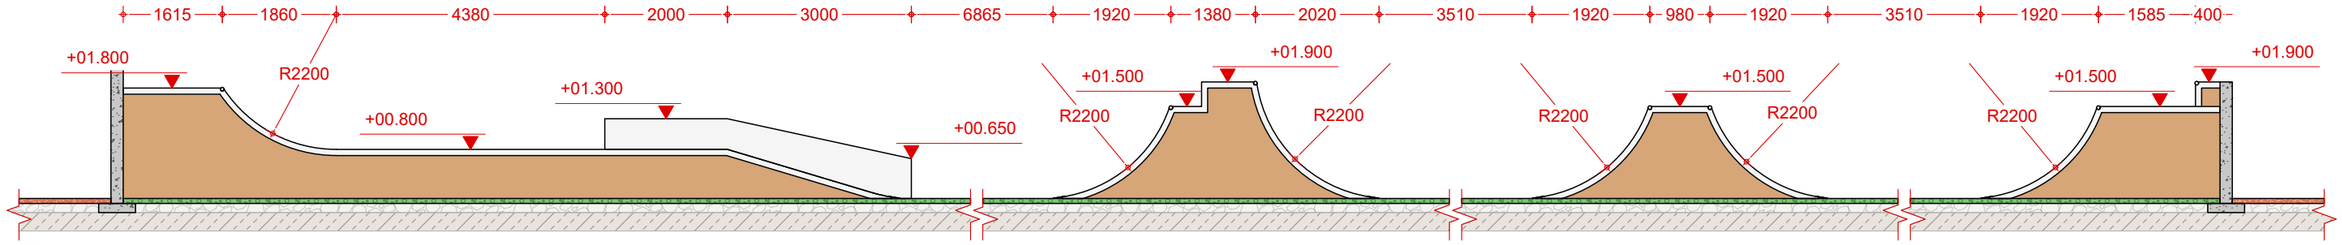

B

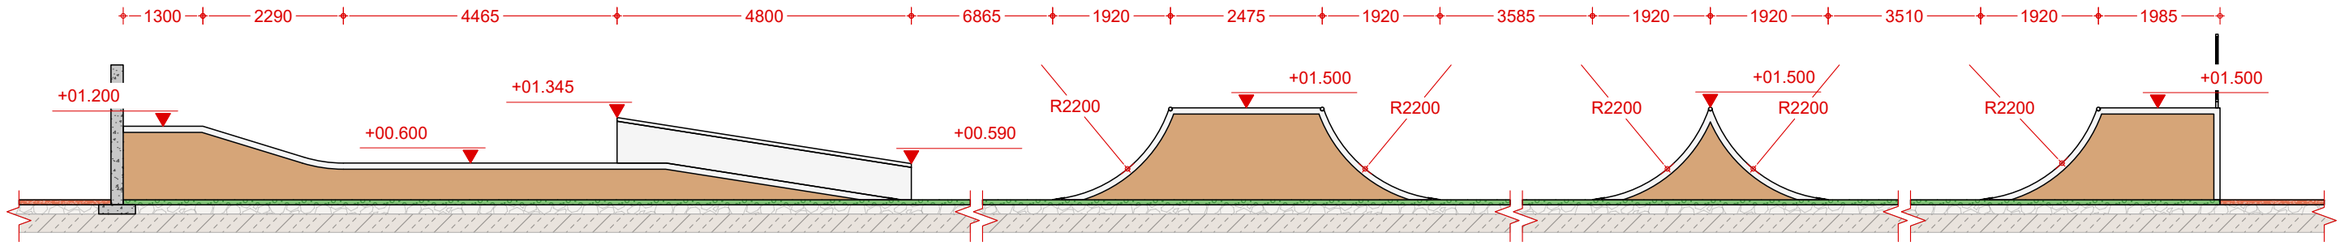

C

15/16

Bike-park side-views A-C

260519-NY_Olympiaplein-DO.dwg / 15-CSECT01

Olympiaplein skatepark

Scale 1:100

Client	Gremeente Amsterdam
Author	Joan Matas
Revision	19/05/2026 11:29
Format	ISO A3H
Comments	-

09
Spinveld 49
4815 HV Breda
+31 (0)76 850 60 36
design@nine-yards.com
www.nine-yards.com

0m 2.50m 5.00m

Steel assemblies and paint, RAL 9010 (white) and 6005 (green).

Asphalt pavement, RAL 6024 (green) and 5023 (blue) paint.

Wet pour EPDM rubber safety floor, RAL 3022 (orange).

Existing asphalt.

Pigmented shoctrete freerun park features.

Bikepark section HPL transition surfacing (skatelite PRO-R50).

Bjärlövs gray granite blocks, skateplaza features.

Other concrete infrastructures, concrete footings, foundations, walls.

Existing compacted granular aggregate base.

Existing compacted subase, natural terrain, soil.

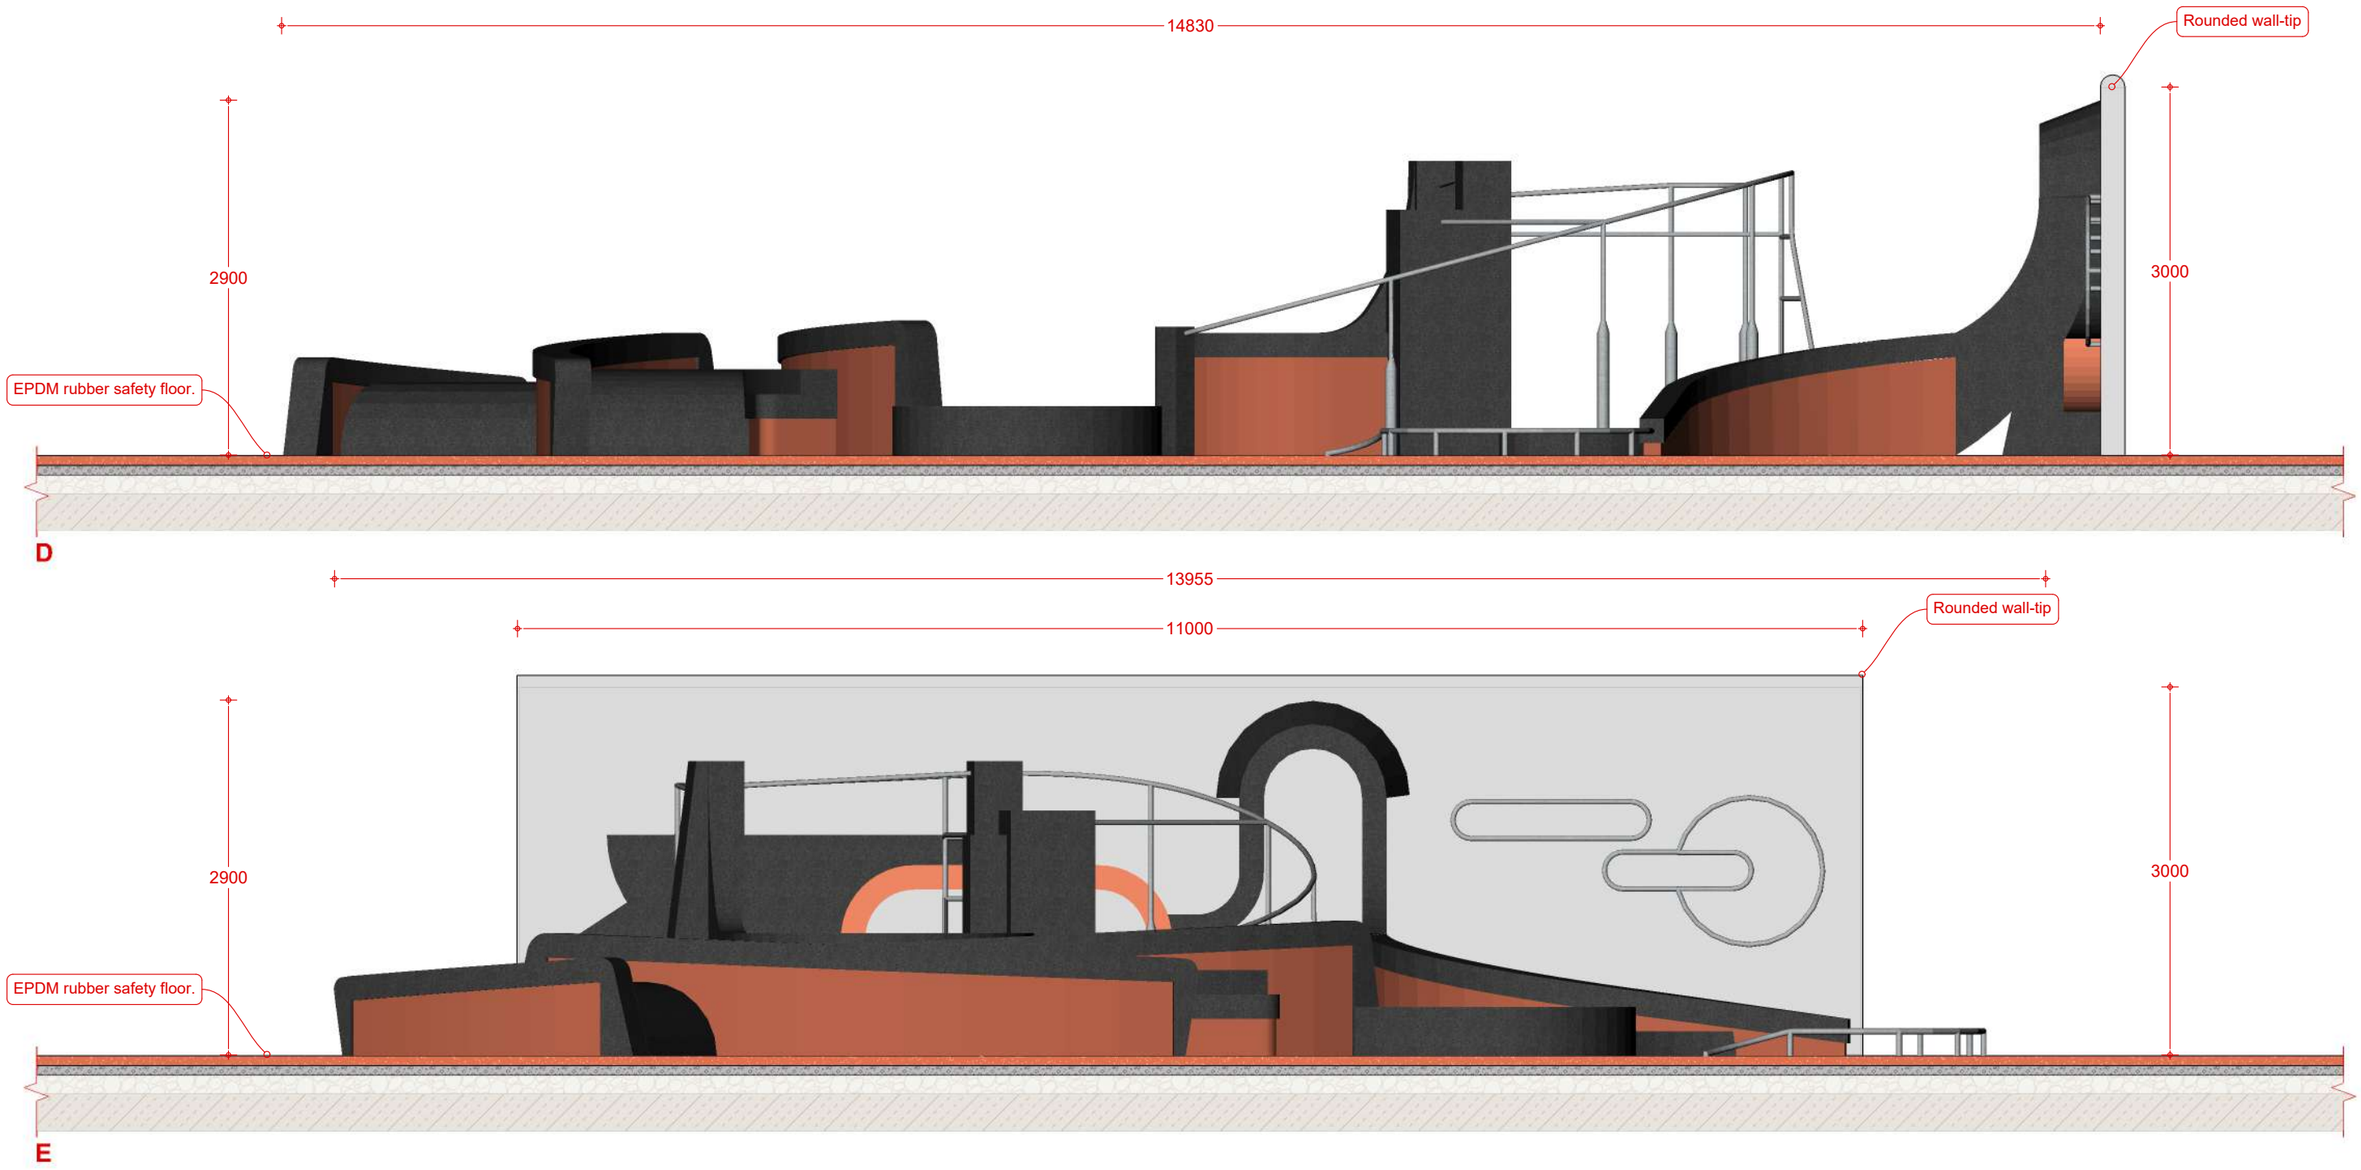

16/16

Free-run park side-views D-E

260519-NY_Olympiaplein-DO.dwg / 16-CSECT02

Olympiaplein skatepark

Scale 1:50

Client	Gremeente Amsterdam
Author	Joan Matas
Revision	19/05/2026 11:29
Format	ISO A3H
Comments	-

Spinveld 49
4815 HV Breda
+31 (0)76 850 80 36
design@nine-yards.com
www.nine-yards.com