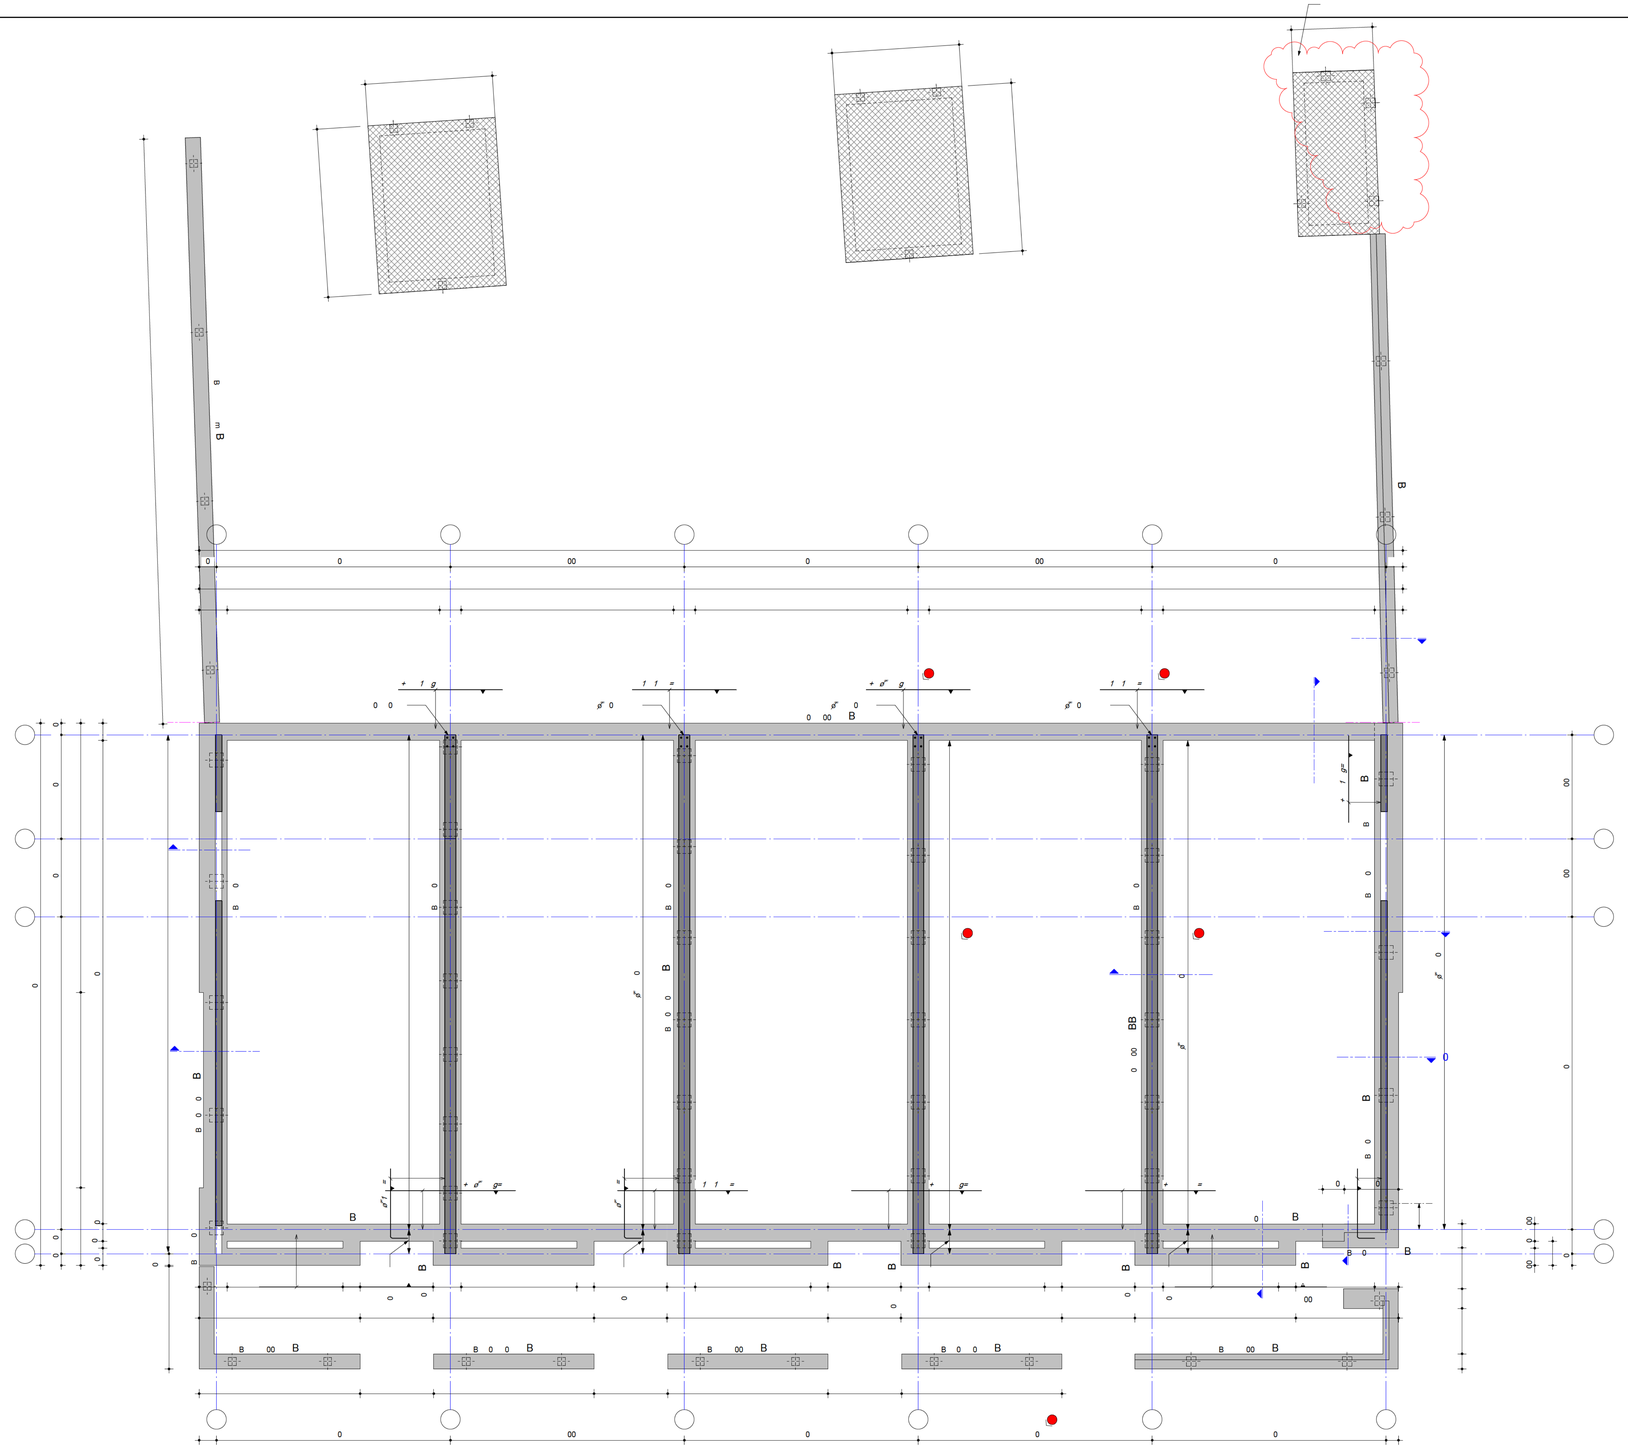

HO WONINGEN blok 3

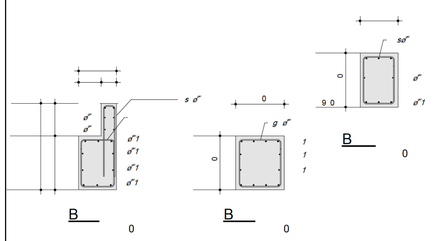

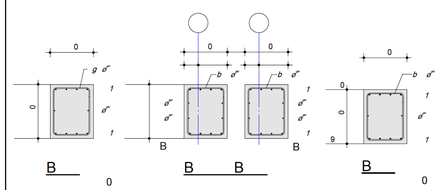

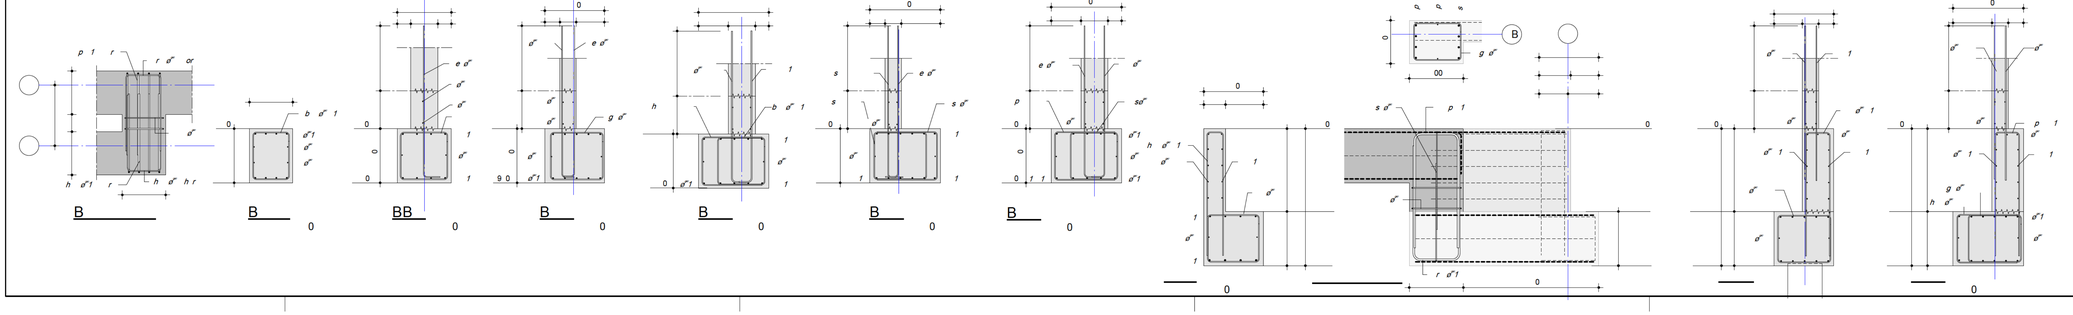

BAM Advies & Engineering
Runnenburg 12
Postbus 54
3980 CB Bunnik
030-6598933