


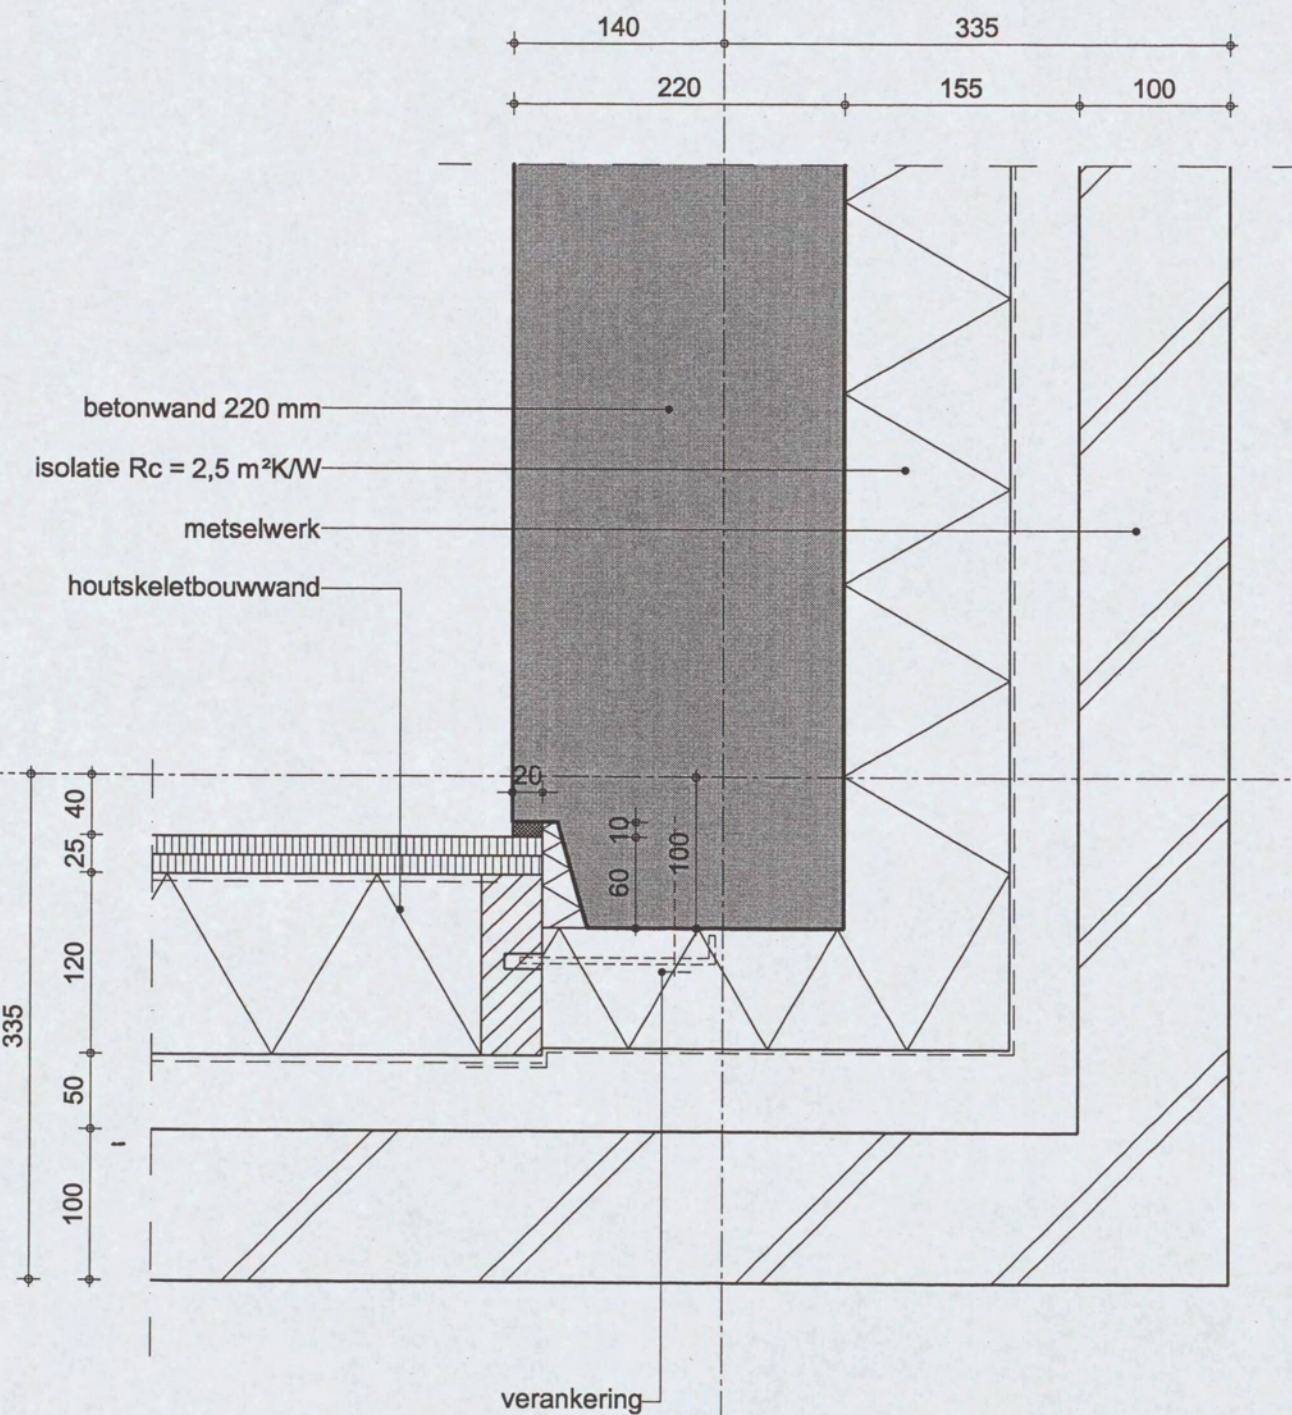

N W Z O

datum
projectnr
schaal
getekend
formaat
file

detailnr
teknr 290

15-10-2004
5.1, 2, e

003

