© This drawing is subject to copyright of Kay Elliott Architects Ltd.
For Construction purposes, contractors must work to figured dimensions only. All dimensions and sizes to be checked by the Contractor on site and discrepancies verified before work proceeds.

RIBA Chartered Practice

ISO9001:2015 & ISO14001:2015 Registered

**LEGENDA**

- BESTAAND GEBOUW
- VOORGENOMEN WERKZAAMHEDEN

HUURGRENS T.B.V. VERGUNNINGSAANVRAAG, GEBASEERD OP KROONENBERG GROEP DOCUMENT 3160 SO NS 020-021 BVO 240923

| | |
|---|---|
| BEGANE GROND | = 509m² |
| EERSTE VERDIEPING | = 2529m² |
| TOTAAL | = 3038m² |

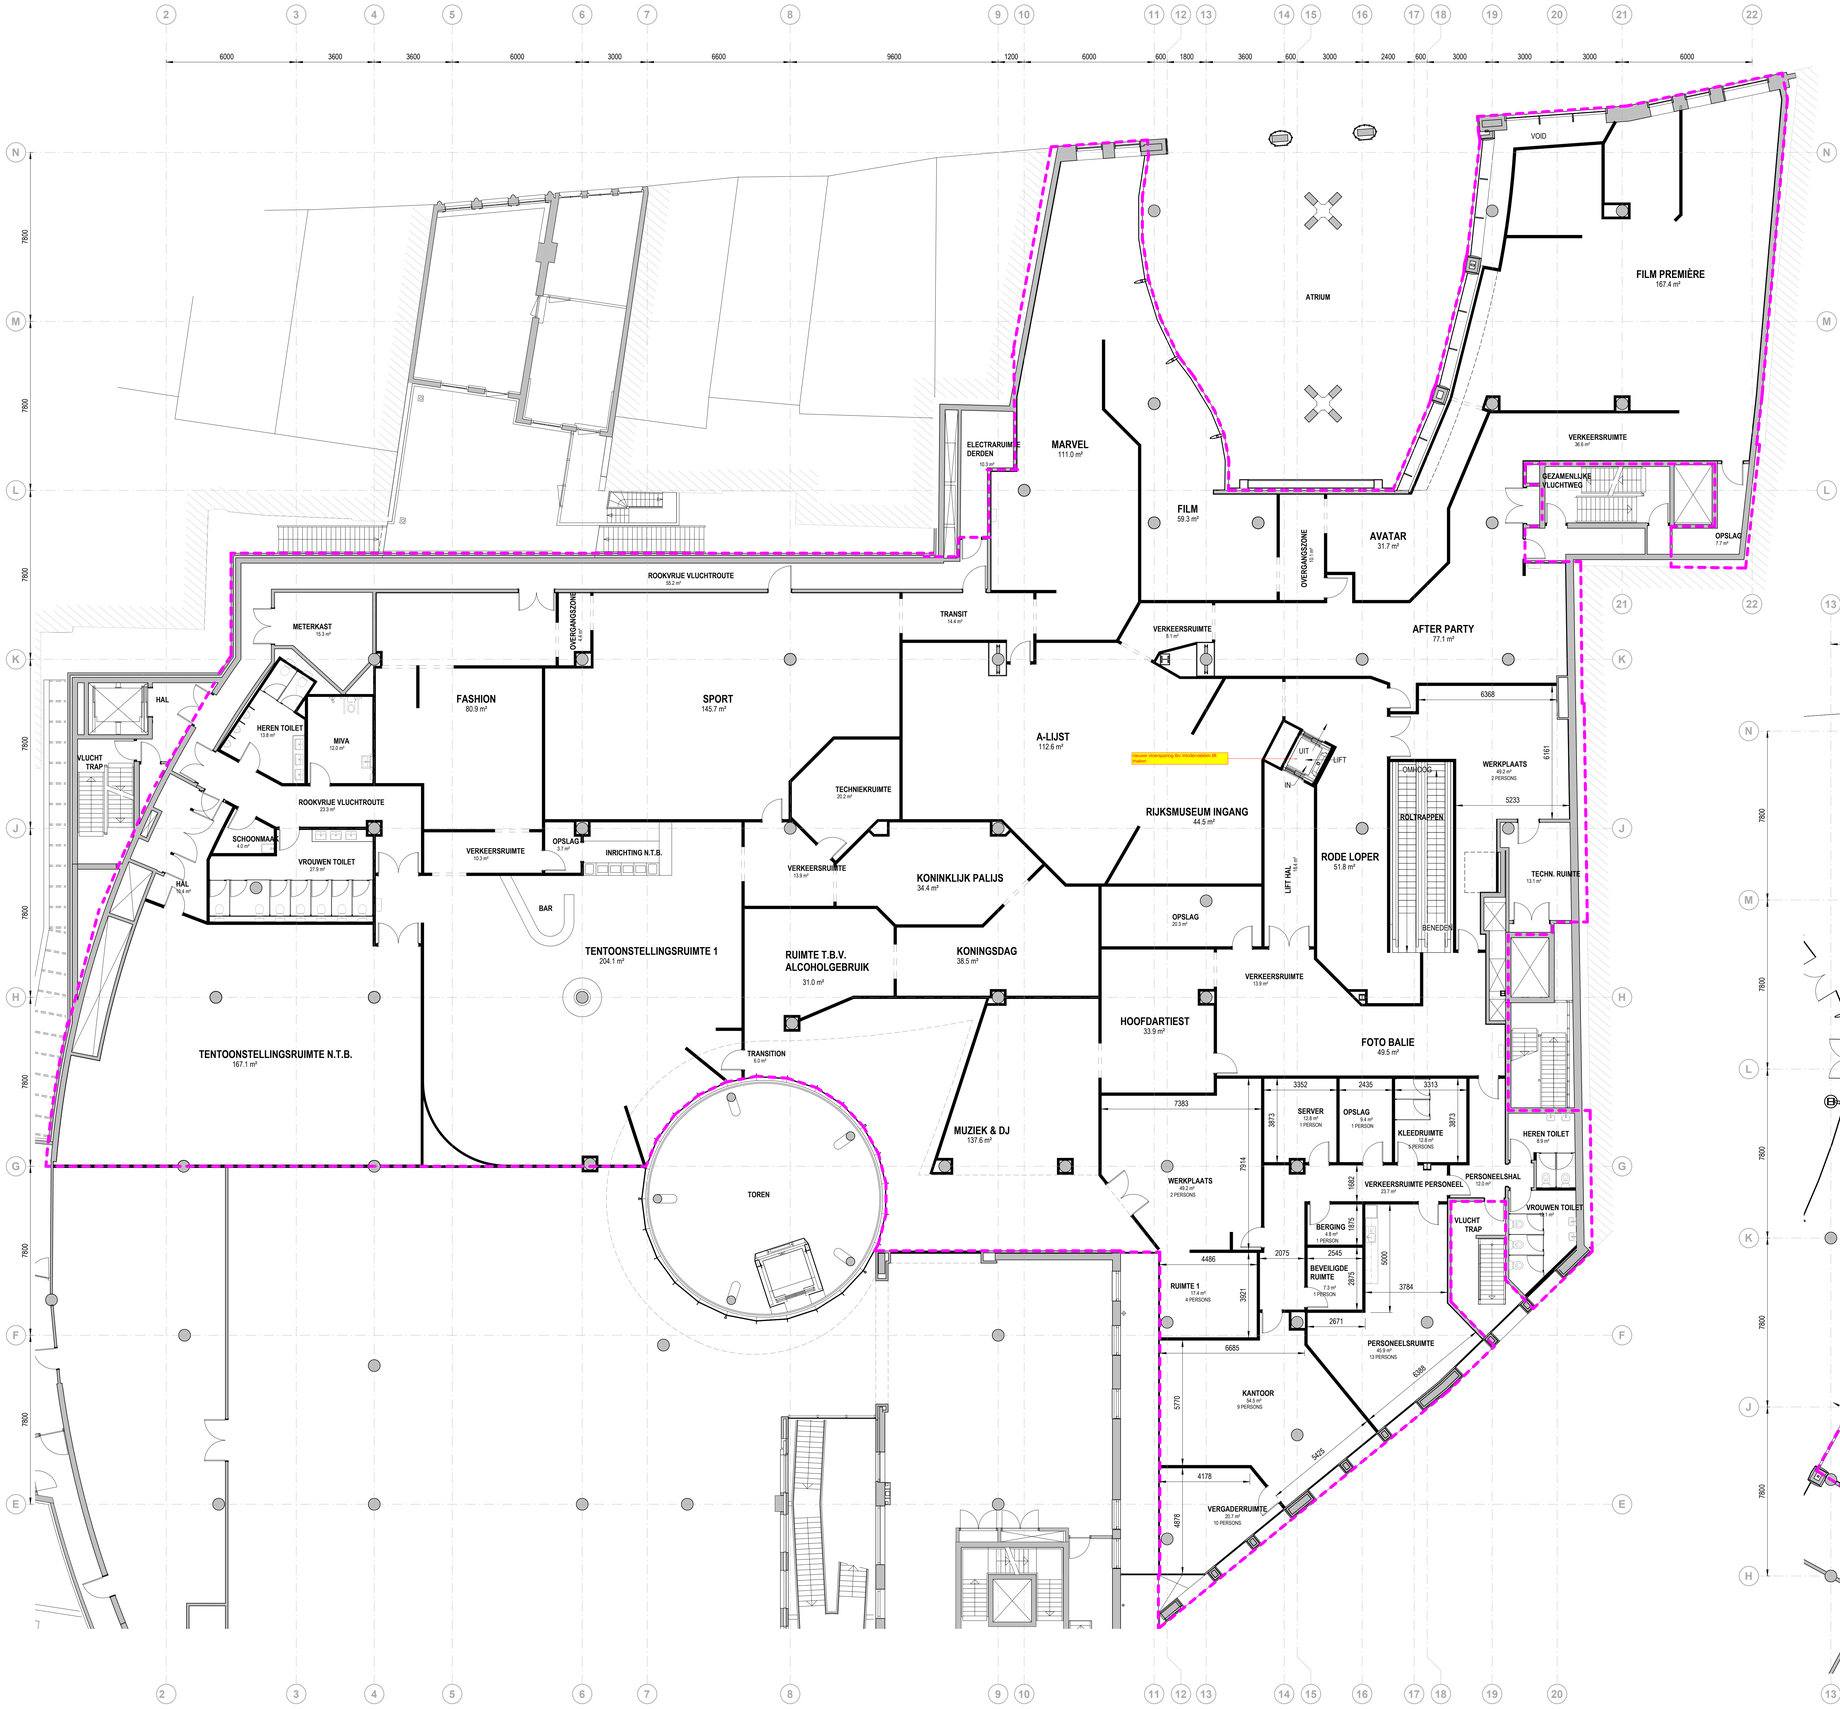


**EERSTE VERDIEPING**
1 : 100

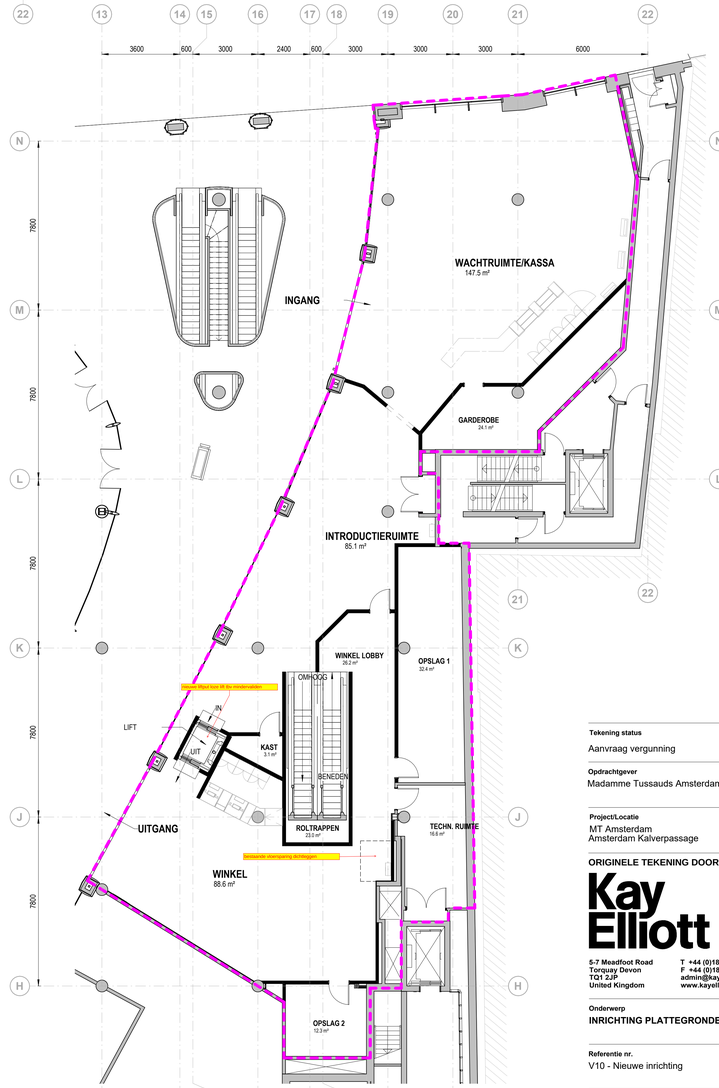


**BEGANE GROND**
1 : 100

0m 5m 10m
Schaal 1:100

**Tekening status**
Aanvraag vergunning

**Opdrachtgever**
Madamme Tussauds Amsterdam

**Project/Locatie**
MT Amsterdam
Amsterdam Kalverpassage

**ORIGINELE TEKENING DOOR:**

Kay Elliott
5-7 Meadfoot Road
Torquay Devon
TQ1 2JP
United Kingdom
T +44 (0)1803 213563
F +44 (0)1803 298578
admin@kayelliott.co.uk
www.kayelliott.co.uk

**Onderwerp**
**INRICHTING PLATTEGRONDEN BG + VERD.**

**Referentie nr.**
V10 - Nieuwe inrichting

| Schaal | Formaat |
|---|---|
| 1 : 100 | A0 |

| Tekening nr | Revisie |
|---|---|
| **V10** | 01 |