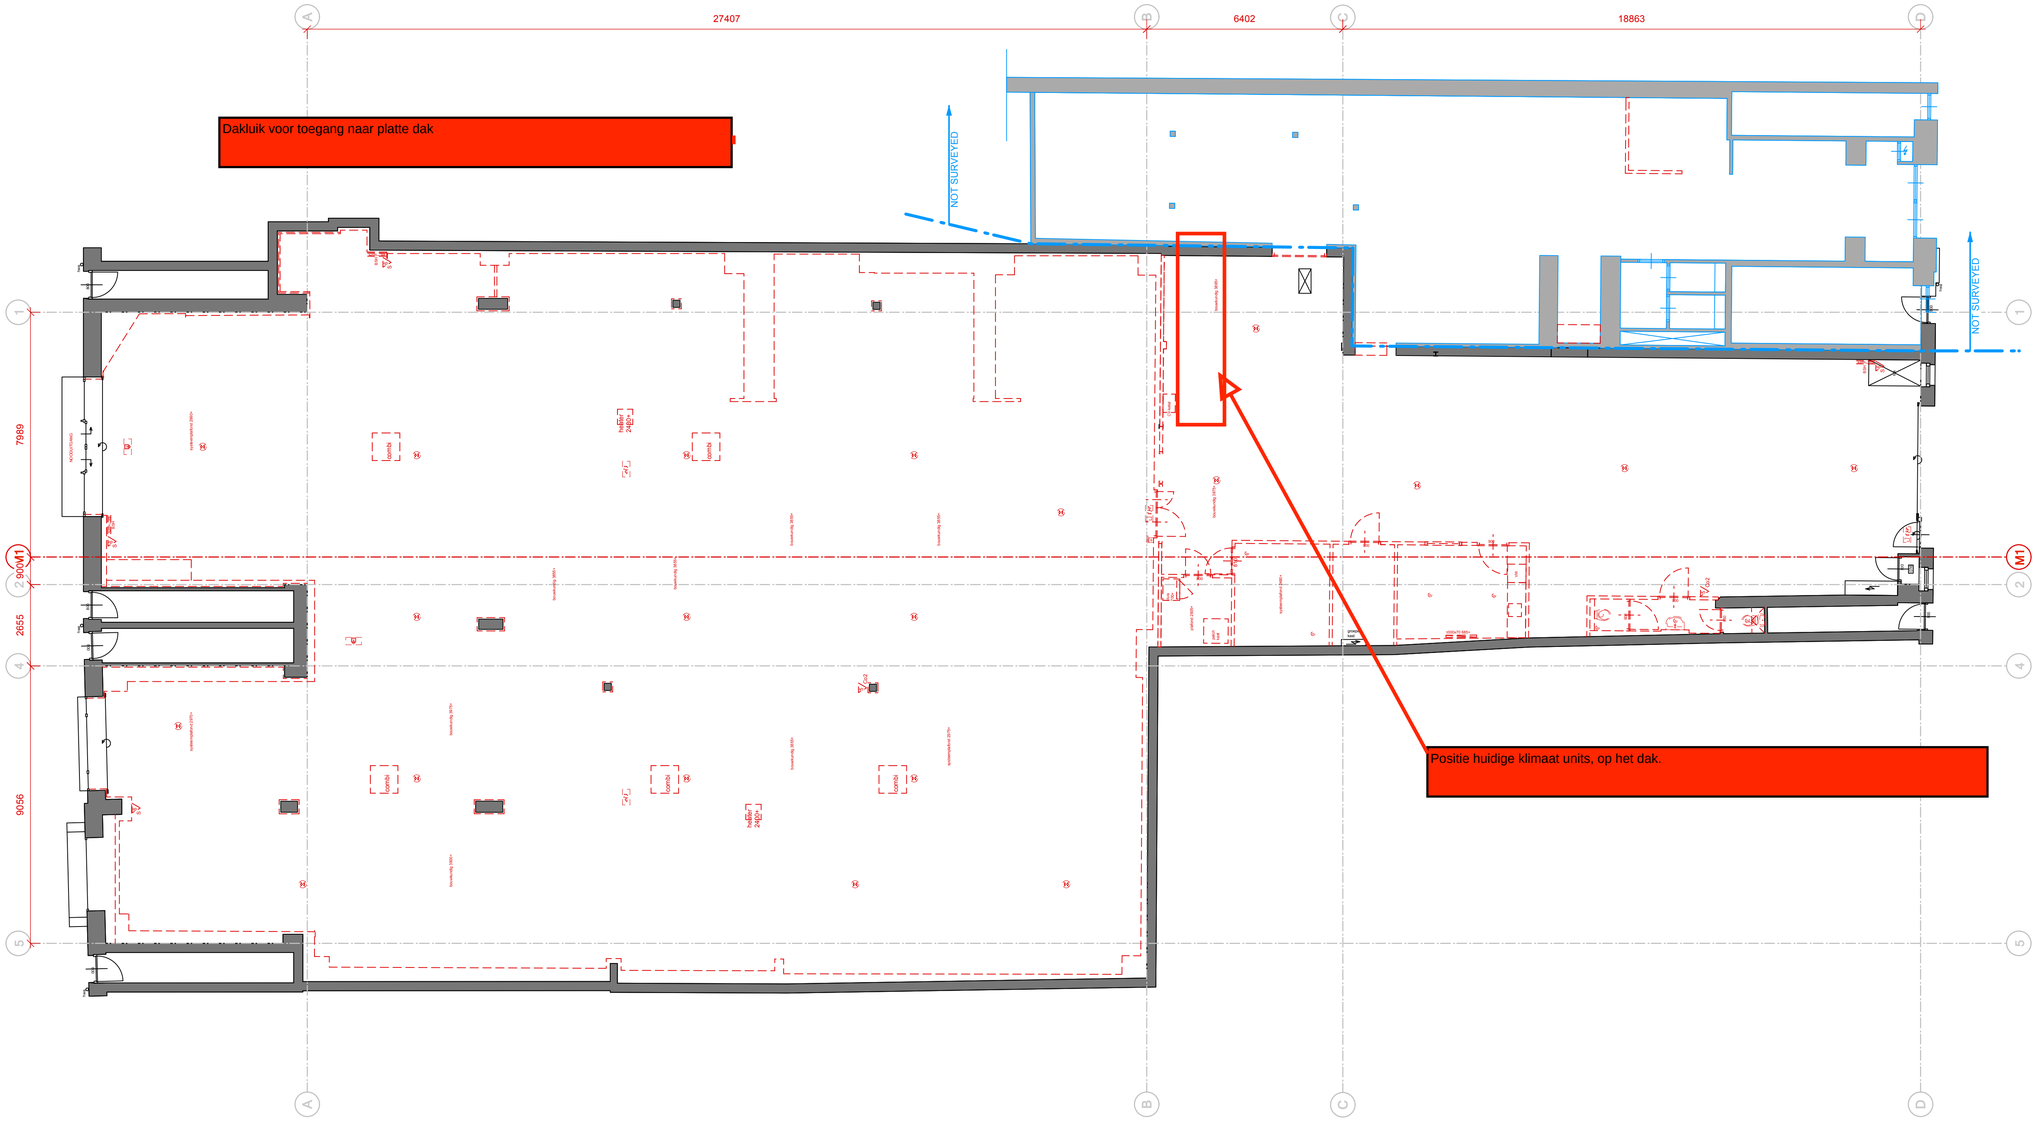


## CONSTRUCTION

| symbol: | description: |
|---|---|
| | parts to be demolished |
| | existing wall |
| | new wall - metal stud uninsulated<br>12.5mm gypsum board on both sides<br>finish visible areas with plaster - painting quality Q3<br>(unless indicated differently at drawing) |
| | new wall - metal stud insulated<br>12.5mm gypsum board on both sides<br>finish visible areas with plaster - painting quality Q3<br>(unless indicated differently at drawing) |
| | new wall - metal stud<br>60min. fire resistant |
| 30m | fire hose reel - 30 meters |
| 30m<br>Ajax 809-713306 | fire hose reel - 30 meters<br>for high suspension - type: Ajax 809-713306 |
| | fire alarm call point |
| | fire extinguisher ABC |
| | CO2 extinguisher |
| | fire alarm panel |
| | emergency lighting (Dutch guidelines: 1 lux per m2) |
| | emergency exit (illuminated sign) |
| | escape route (illuminated sign) |
| | cable tray - width according to supplier / installer<br>painted, color S |

**gridlines:**

| | |
|---|---|
| X1 | existing construction grid |
| M1 | measuring grid |
| W1 | new construction grid |

Client:
Coolblue b.v.
Weena 664
3012 CN Rotterdam

Project:
Coolblue Amsterdam
Bilderdijkstraat 91
1053 KM Amsterdam

Drawing title:
CONSTRUCTION EXISTING
GROUND FLOOR

Designer: 5.1, 2, e
Draftsman: 5.1, 2, e
Scale: 1:100
Paper size: A1
Date: 2024-02-01

| Issue: | Revisions: |
|---|---|
| A: - | - |
| B: - | - |
| C: - | - |
| D: - | - |
| E: - | - |
| F: - | - |
| G: - | - |
| H: - | - |
| J: - | - |
| K: - | - |

Project no. D2023106
Sheet no. 01
75%CD SET


DESARC
Oude Kraan 72, 6811 LL Arnhem
post office box 5, 6800 AA Arnhem
5.1, 2, e
desarc.nl
WWW.DESARC.NL



The General Terms and Conditions of the Association of Dutch Designers (BNO - 2021) govern all the activities of Desarc BV. These General Terms and Conditions are a translation of the "Algemene Voorwaarden van de Beroepsorganisatie Nederlandse Ontwerpers BNO", filed with the Chamber of Commerce for Amsterdam under number 40130696 and available for download at www.bno.nl/voorwaarden. In the event of any difference between these two Terms and Conditions, the Dutch text will prevail.

This drawing is the property of Desarc BV and is not to be copied, reproduced, retained or disclosed to any unauthorised person either wholly or in part without prior consent.
Do not scale from this drawing. Use all figured dimensions only.
All figured dimensions to be checked on site prior to construction. All discrepancies, errors and omissions to be reported to the designer or project manager prior to construction.
Layout and dimensions of existing building to be checked on site.
All structural details to be verified by structural consultants before fabrication.
If in doubt ask: © Desarc BV