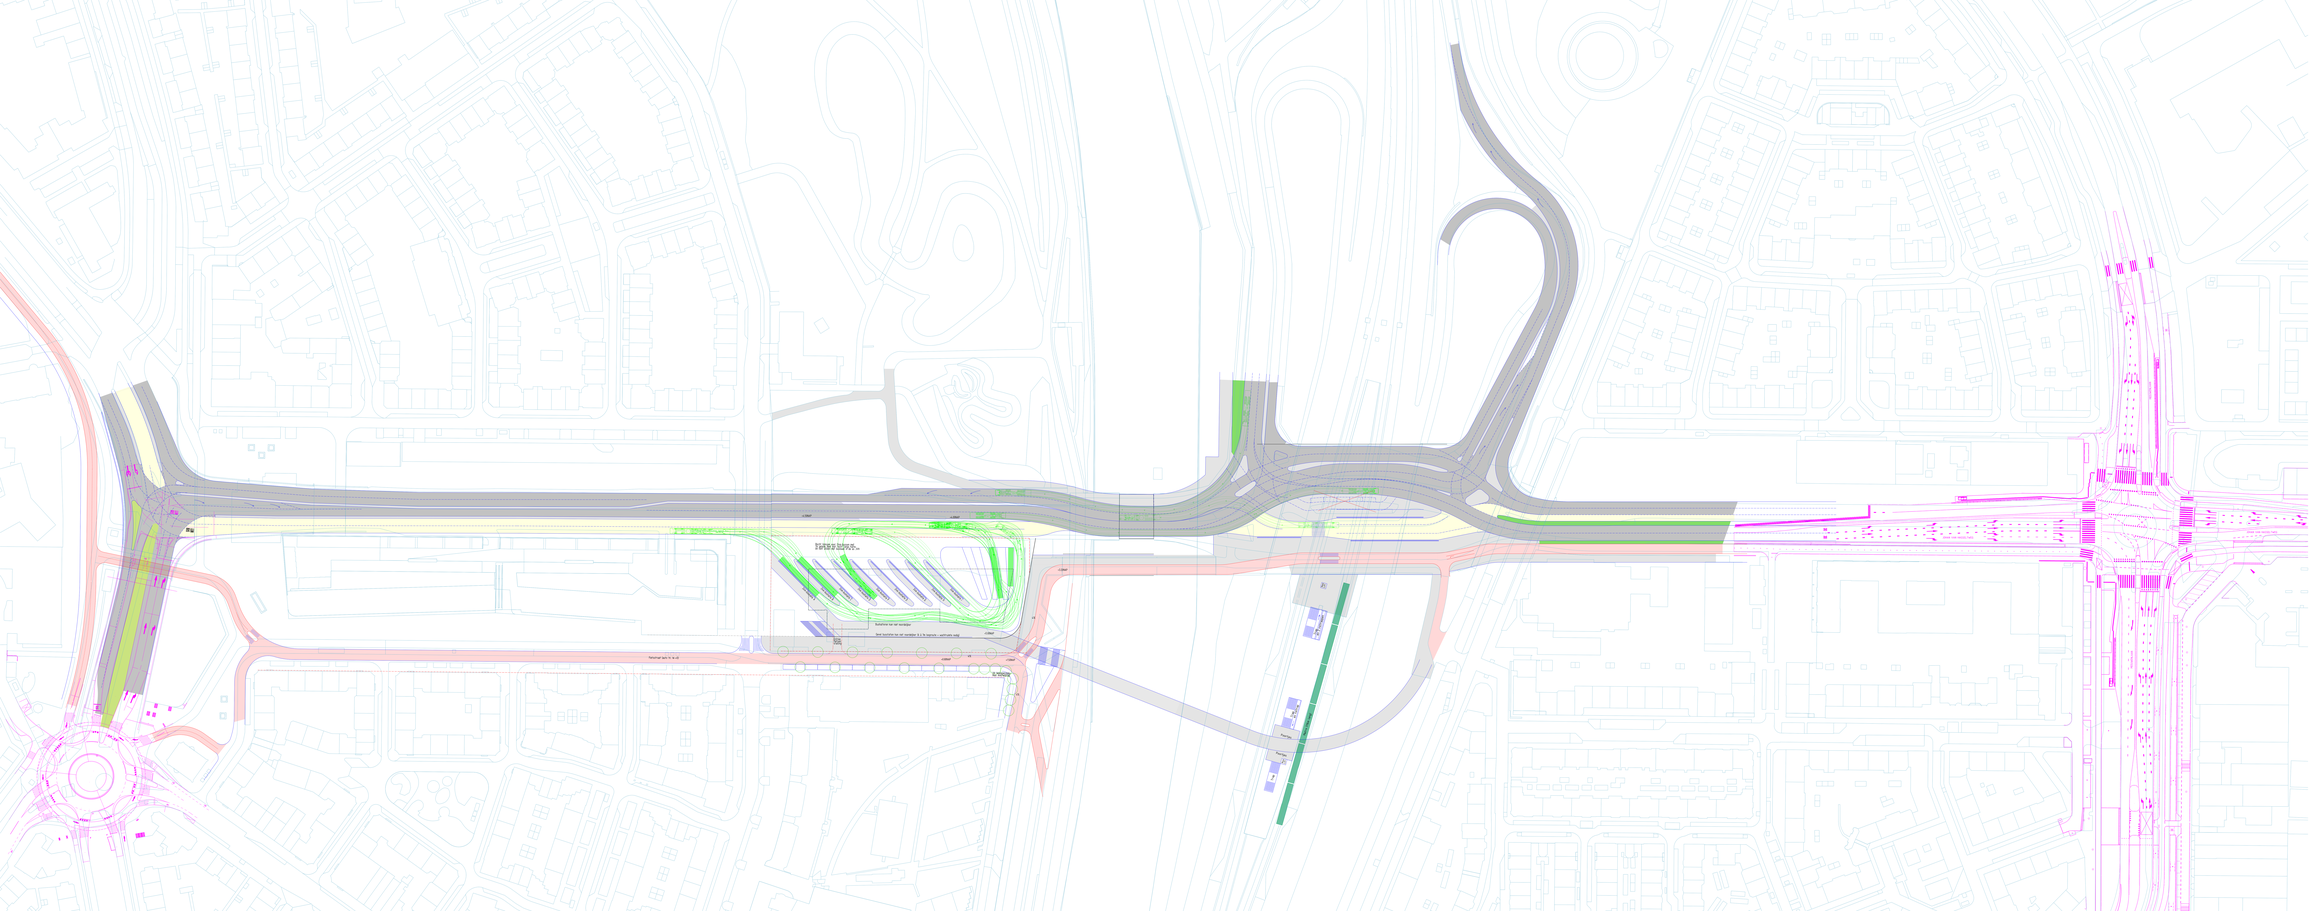
Existing bus set down
New backline bus set down 3.5 m bypass - permanent only
Pedestrian gate to be off
Pedestrian gate
Pedestrian gate
Pedestrian gate