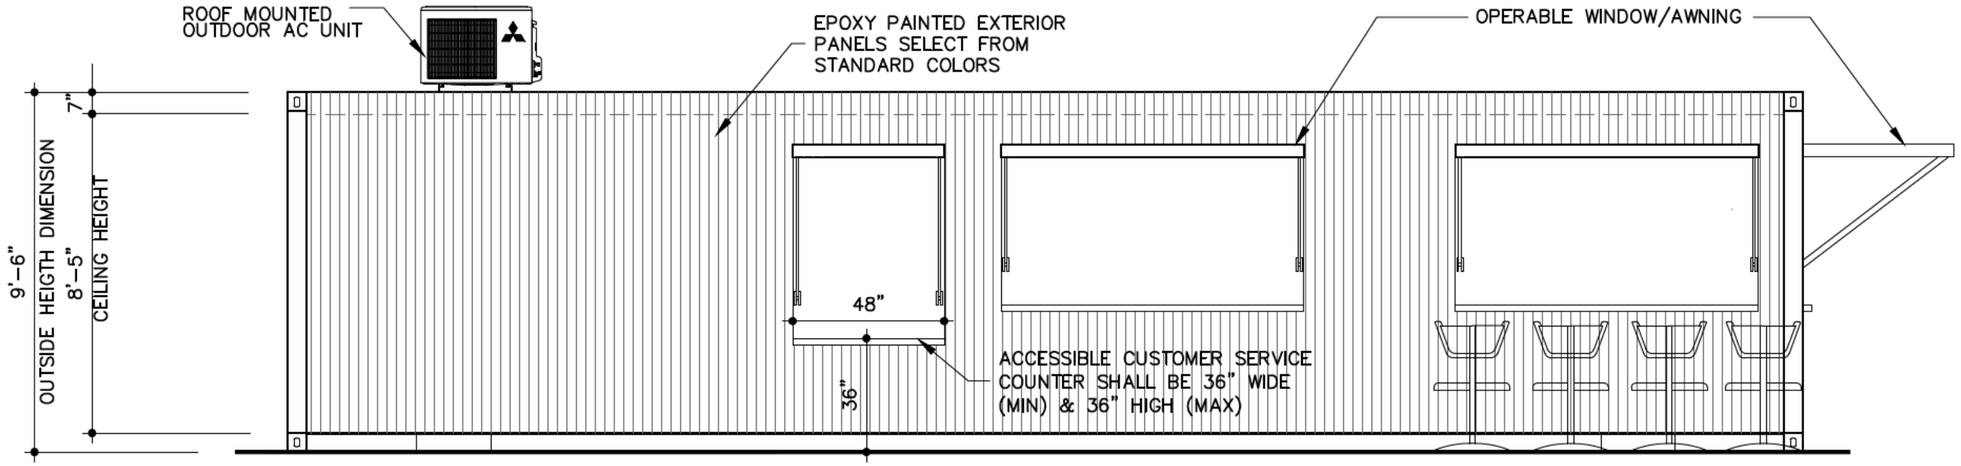

ELEVATION

NOTES:

1. PROVIDE ROOFTOP OUTLET FOR FUTURE SIGNAGE.

2. PROVIDE ADDITIONAL ALT FOR DROPFAN.

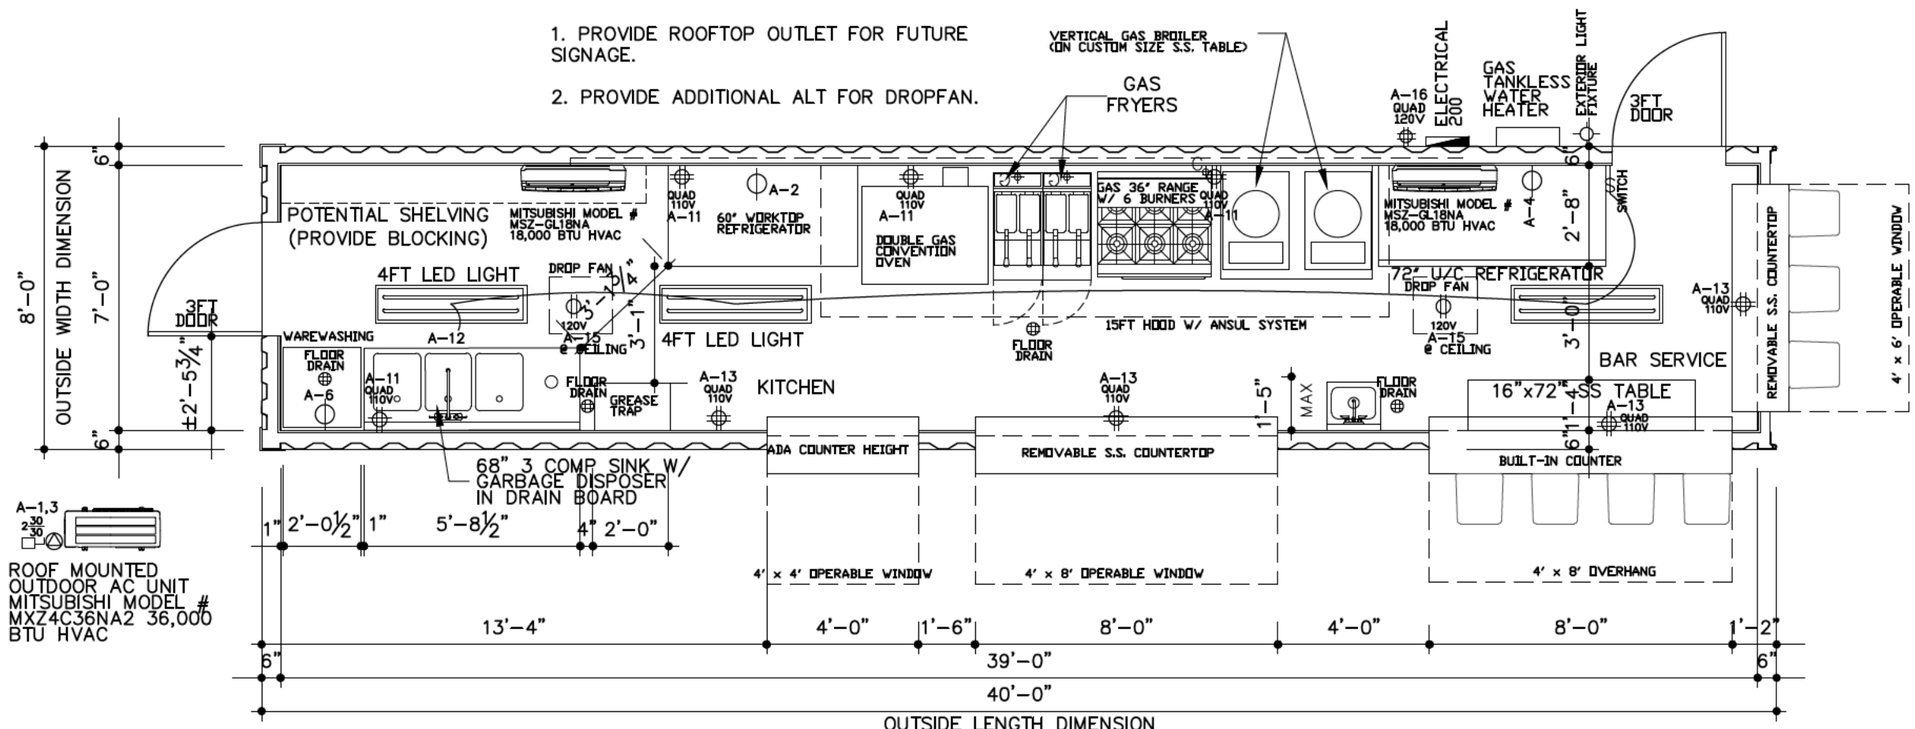

FLOOR PLAN

	GENERAL NOTES	AUTHORIZED SIGNATURE OF PRODUCTION	DRAWN BY	DATE
[redacted]	ROOF TOP KITCHEN		W.G.	10/23/20
		I HAVE REVIEWED ALL PLANS AND SPECIFICATIONS FOR THE PROJECT. I AUTHORIZE CONSENT OF DIAMOND BUILDERS INC. TO CONSTRUCT THE PROJECT AS IS. I UNDERSTAND THAT ANY CHANGES MADE TO THE FLOOR PLANS OR QUOTE WILL RESULT IN ADDITIONAL CHANGES.	BUILDING TYPE	SIZE
				QUOTE NUMBER
				SERIAL NUMBER