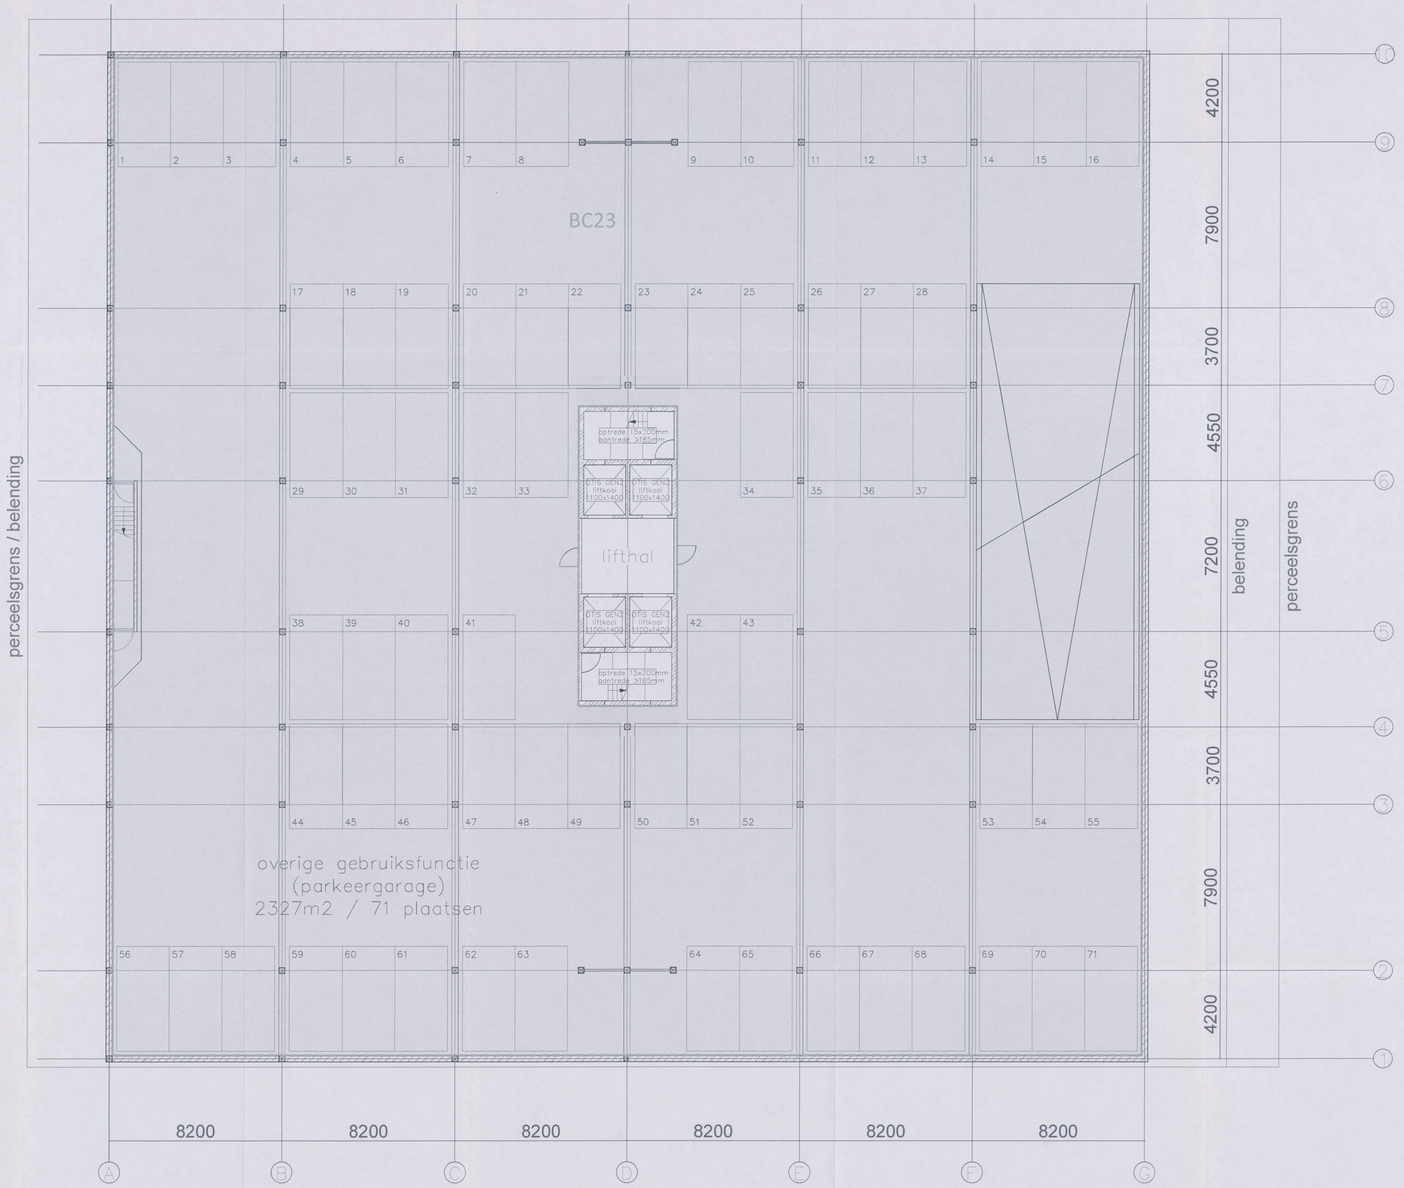

perceelsgrens / belending
BC23
liftkooi 1100x1400
liftkooi 1100x1400
liftkooi 1100x1400