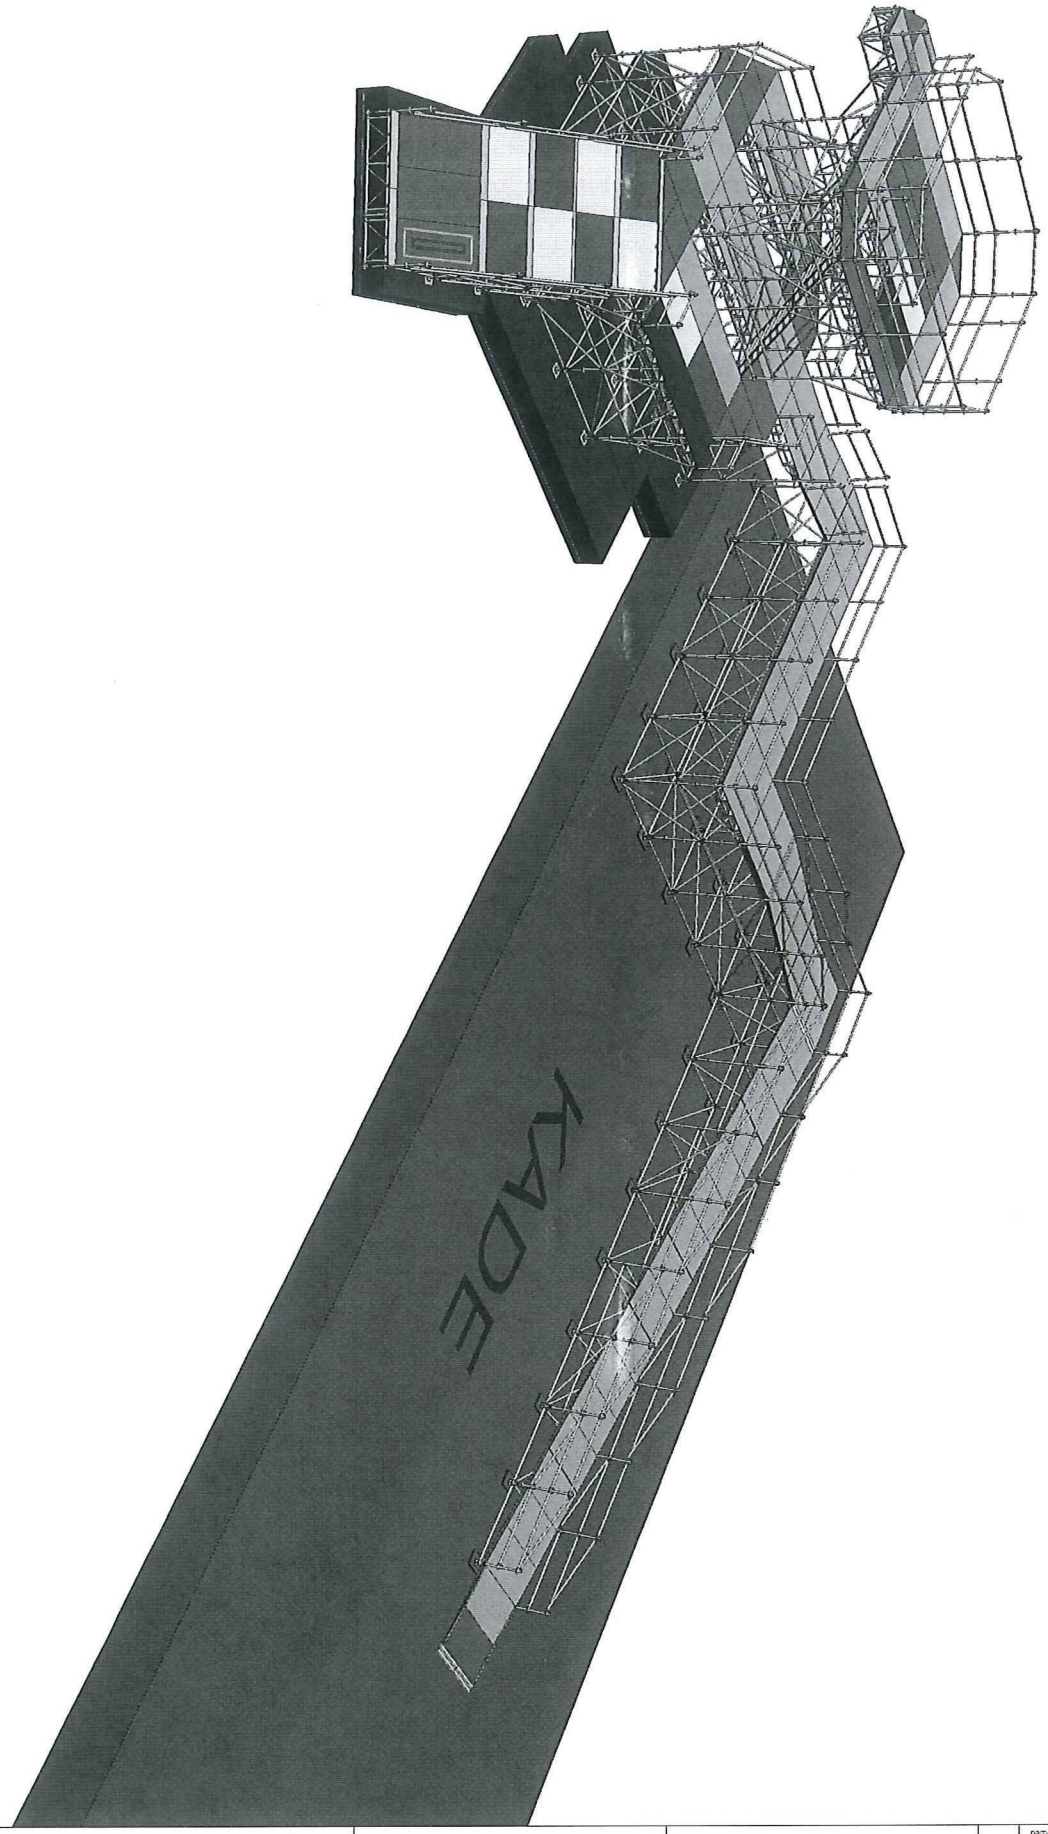

STAGECO NEDERLAND B.V.
Aalsvoort 14
NL-7241 MA Lochem
Tel: +31 (573) 25 63 02
E-mail:
Website: www.stageco.com

Amsterdamse Waterspelen

klant

The document and its reproductions are copyright by STAGECO Belgium N.V. and may not be reproduced or used in any manner without prior written permission from STAGECO Belgium N.V.

Toren

A3-3D Sales

	name:	date:	general tolerance: DIN 6570- A
drawn:	Glen	26-05-19	surface condition:	metallized
revised:	—	03-07-19	paper size: A3
			# 01
file :	h190306-100 toren totaal 190703		
revision #:	—		

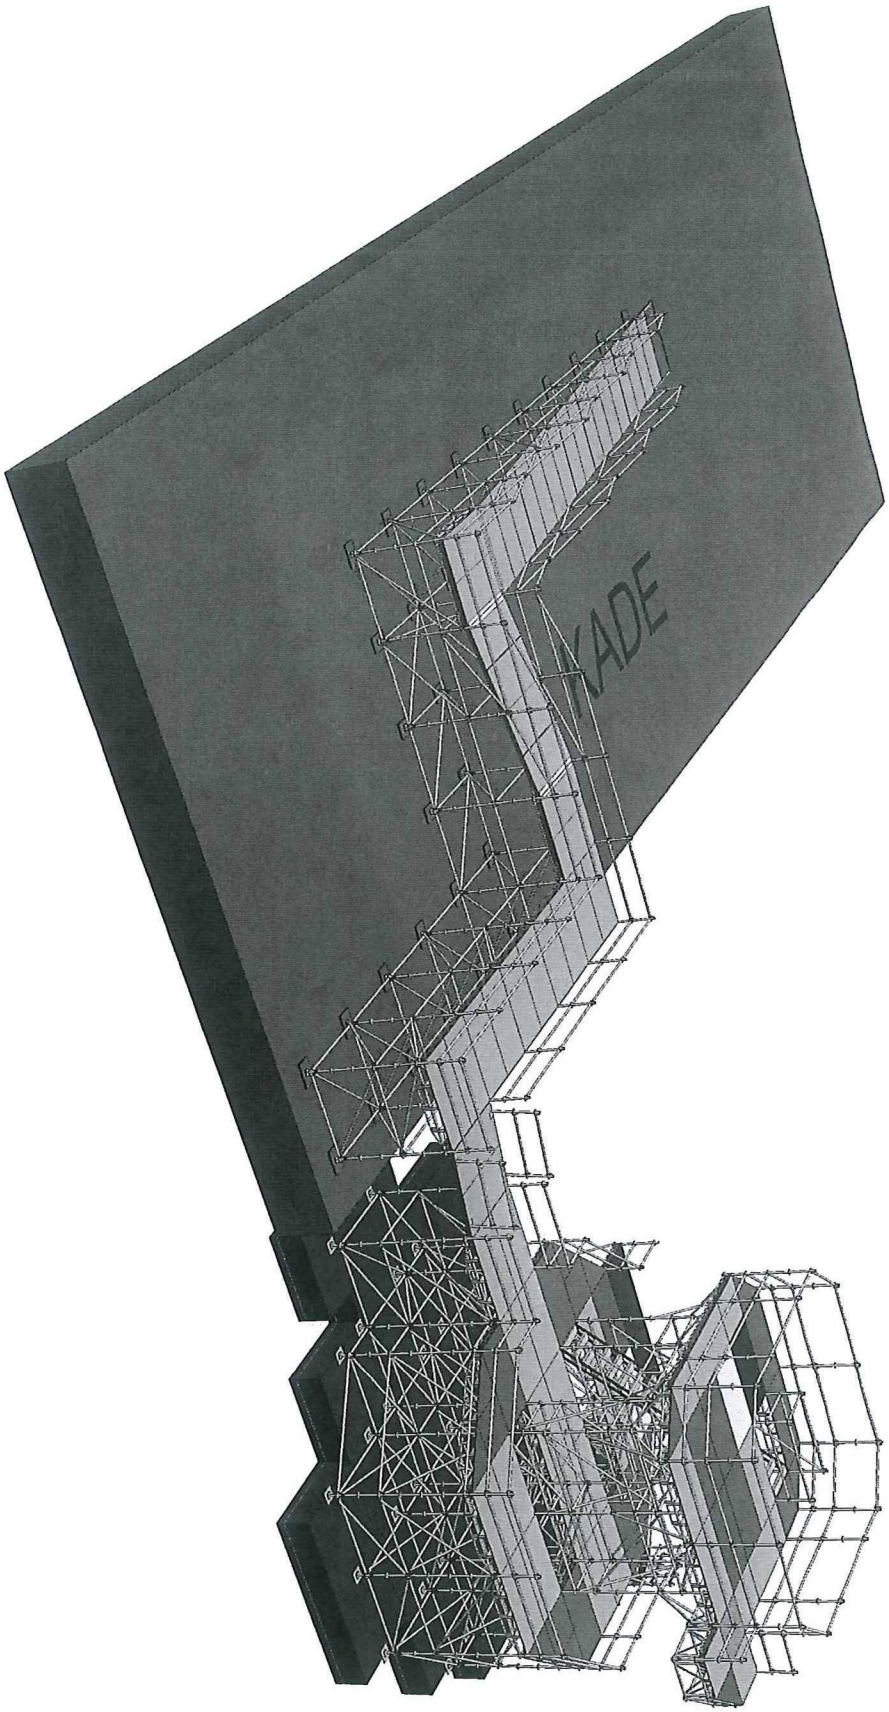

STAGECO NEDERLAND B.V.
Aalsvoort 14
NL-7241 MA Lochem
Tel.
E-mail: om
Website: www.stageco.com

Amsterdamse Waterspelen

klant

This document and its reproductions are copyright by STAGECO Belgium N.V. and may not be reproduced or used in any manner without prior written permission from STAGECO Belgium N.V.

Toren

A3-3D Sales (2)

	name:	date:	general tolerance: DIN570- A
drawn:	Glen	26-06-19	surface condition: metallized
revised:	—	03-07-19	paper size: A3
			# 01
file :	h190306-100 toren totaal 190703		
revision #:	—		

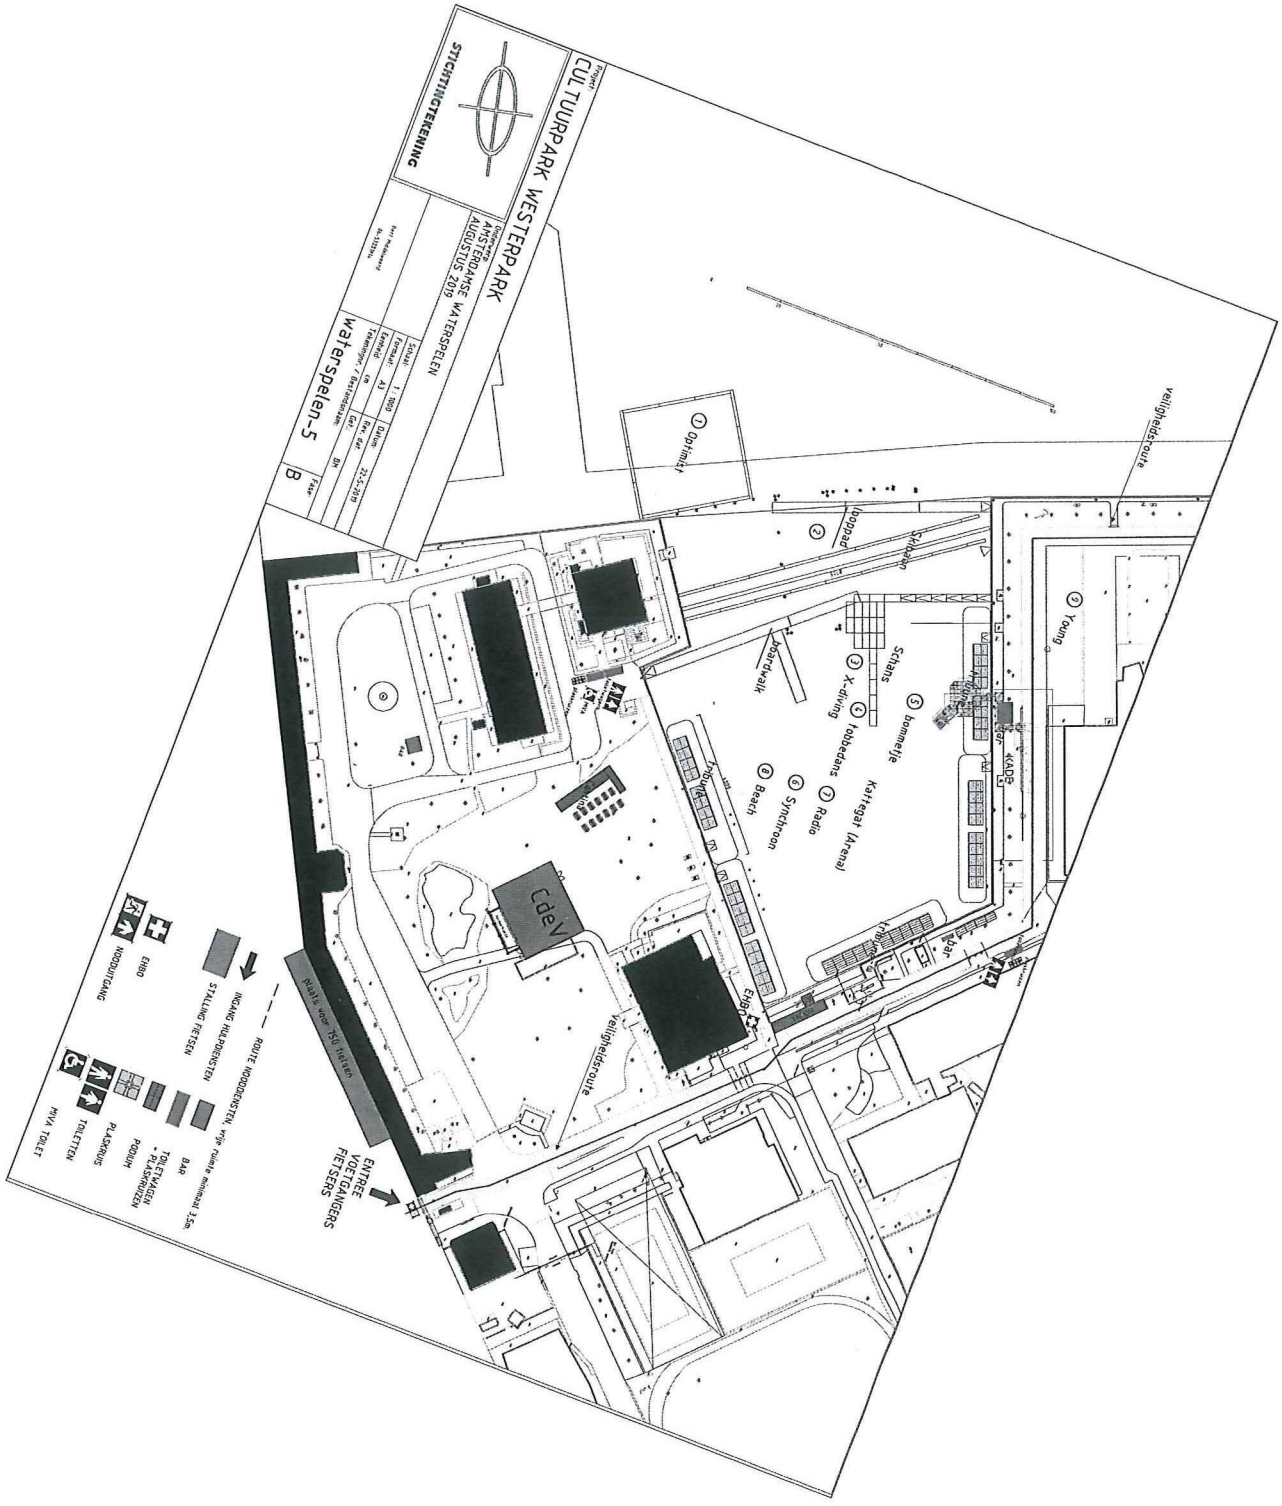

STAGECO NEDERLAND B.V.
Aalsvoort 14
NL-7241 MA Lochem
Tel: +
E-mail:
Website: www.stageco.com

Amsterdamse Waterspelen

klant

The document and its reproductions are copyright by STAGECO Belgium N.V. and may not be reproduced or used in any manner without prior written permission from STAGECO Belgium N.V.

Toren

A3-3D Sales (2) (2)

	name:	date:	general tolerancing: DIN7570- A
drawn:	Glen	26-06-19	surface condition: metallized
revised:	—	03-07-19	paper size: A3
			# 01
file :	h190306-100 toren totaal 190703		
revision #:	—		

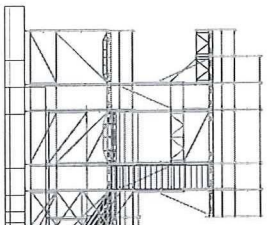

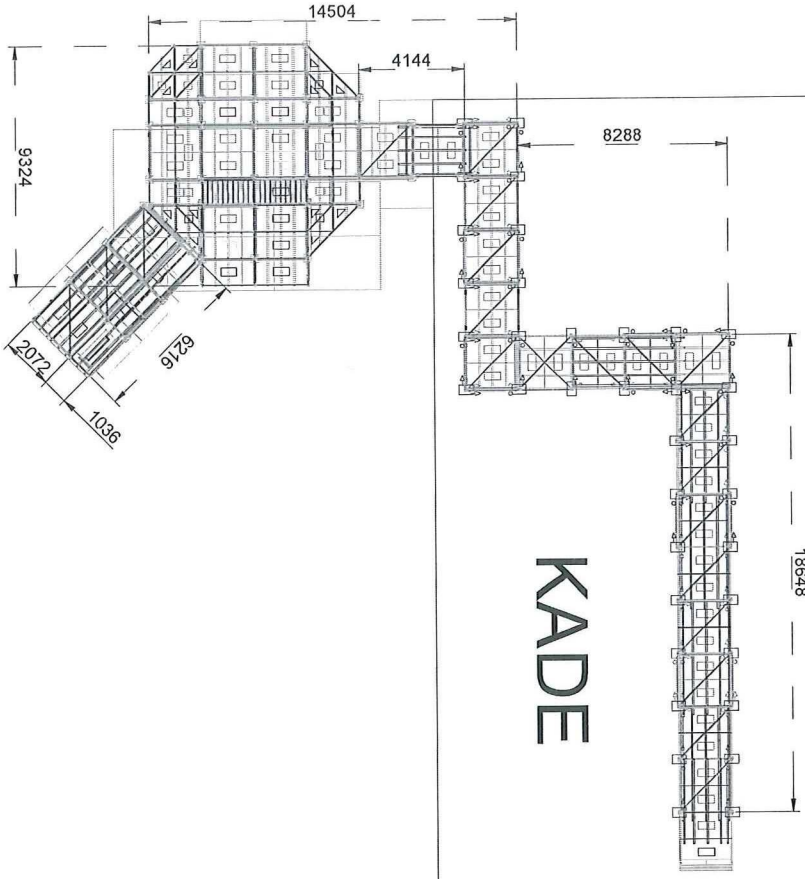

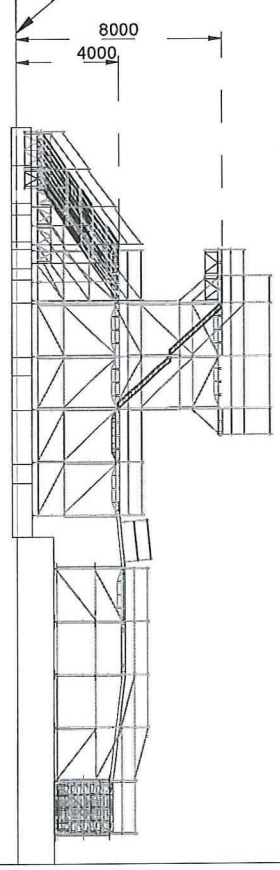

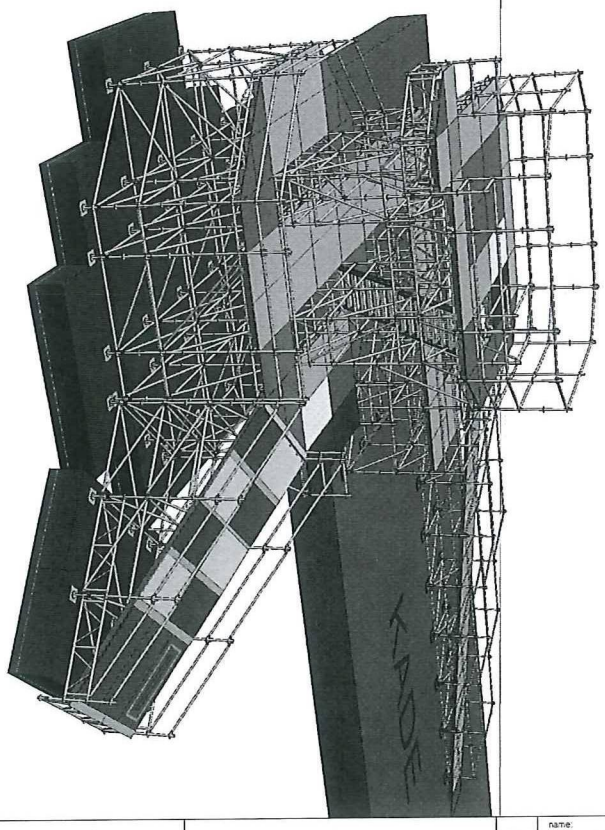

STAGECO NEDERLAND B.V.
Aalsvoort 14
NL-7241 MA Lochem
Tel:
E-mail:
Website: www.stageco.com

Amsterdamse Waterspelen

klant

Toren

A3-std.plan

This document and its reproductions are copyright by STAGECO Belgium N.V. and may not be reproduced or used in any manner without prior written permission from STAGECO Belgium N.V.

	name:	date:	general tolerance: DIN ISO 2768- A
drawn:	Glen	26-06-19	surface condition: metallized
revised:	—	03-07-19	paper size: A3
			# 01

file : h190306-100 toren totaal 190703

revision #: —

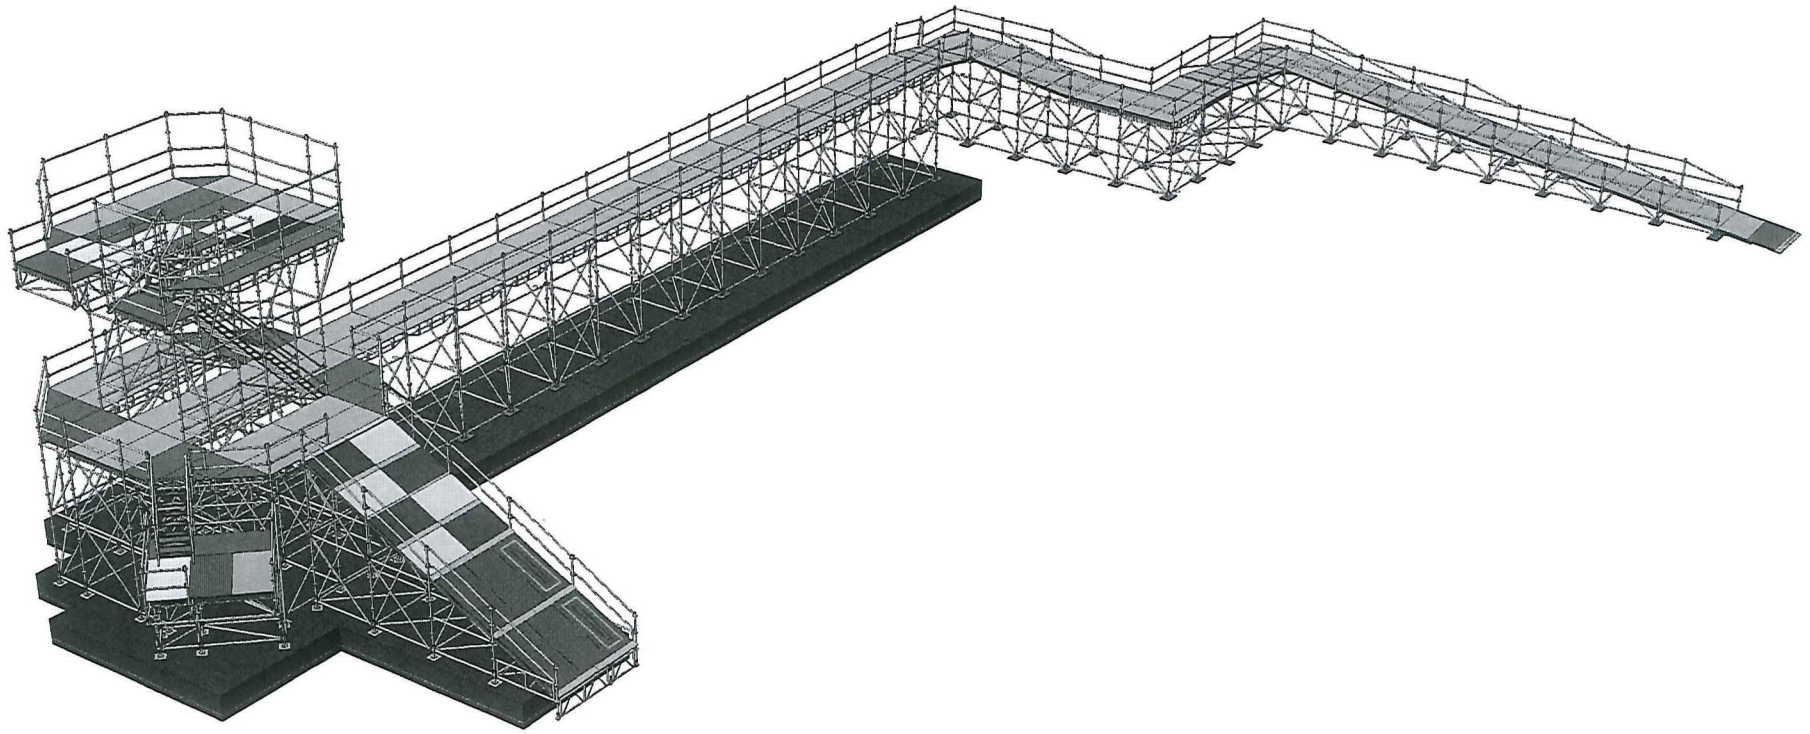

Gebruiksinstructie:
- De constructie staat buiten
- Constructie mag in gebruik blijven tot een gemiddelde windsnelheid van 59,8km/u (81,7km/u piekwind). Terreincategorie Onbebouwd
- dicht met doeken, maximaal 4500kg totale belasting (50pers)
- Bij hogere windsnelheden doeken/zeilen verwijderen
- Niet publiekstoegankelijk
- Toelaatbare vloerlast 150kg/m²

	name:	date:	general tolerance	DIN2870- A
drawn:	Glen	26-06-19	surface condition:	enhanced
revised:	Glen	06-08-19	paper size:	A3
file :	h190306-100 toren totaal 190806		#	01
revision #:	3			

Toren
A3-3D Sales

Amsterdamse Waterspelen
klant

This document and its reproductions are copyright by STAGECO Belgium N.V. and may not be reproduced or used in any manner without prior written permission from STAGECO Belgium N.V.

STAGECO
NEDERLAND B.V.
Aalsvoort 14
NL-72** MA Lochem
Tel:
E-mail: ... co.com
Website: www.st ...

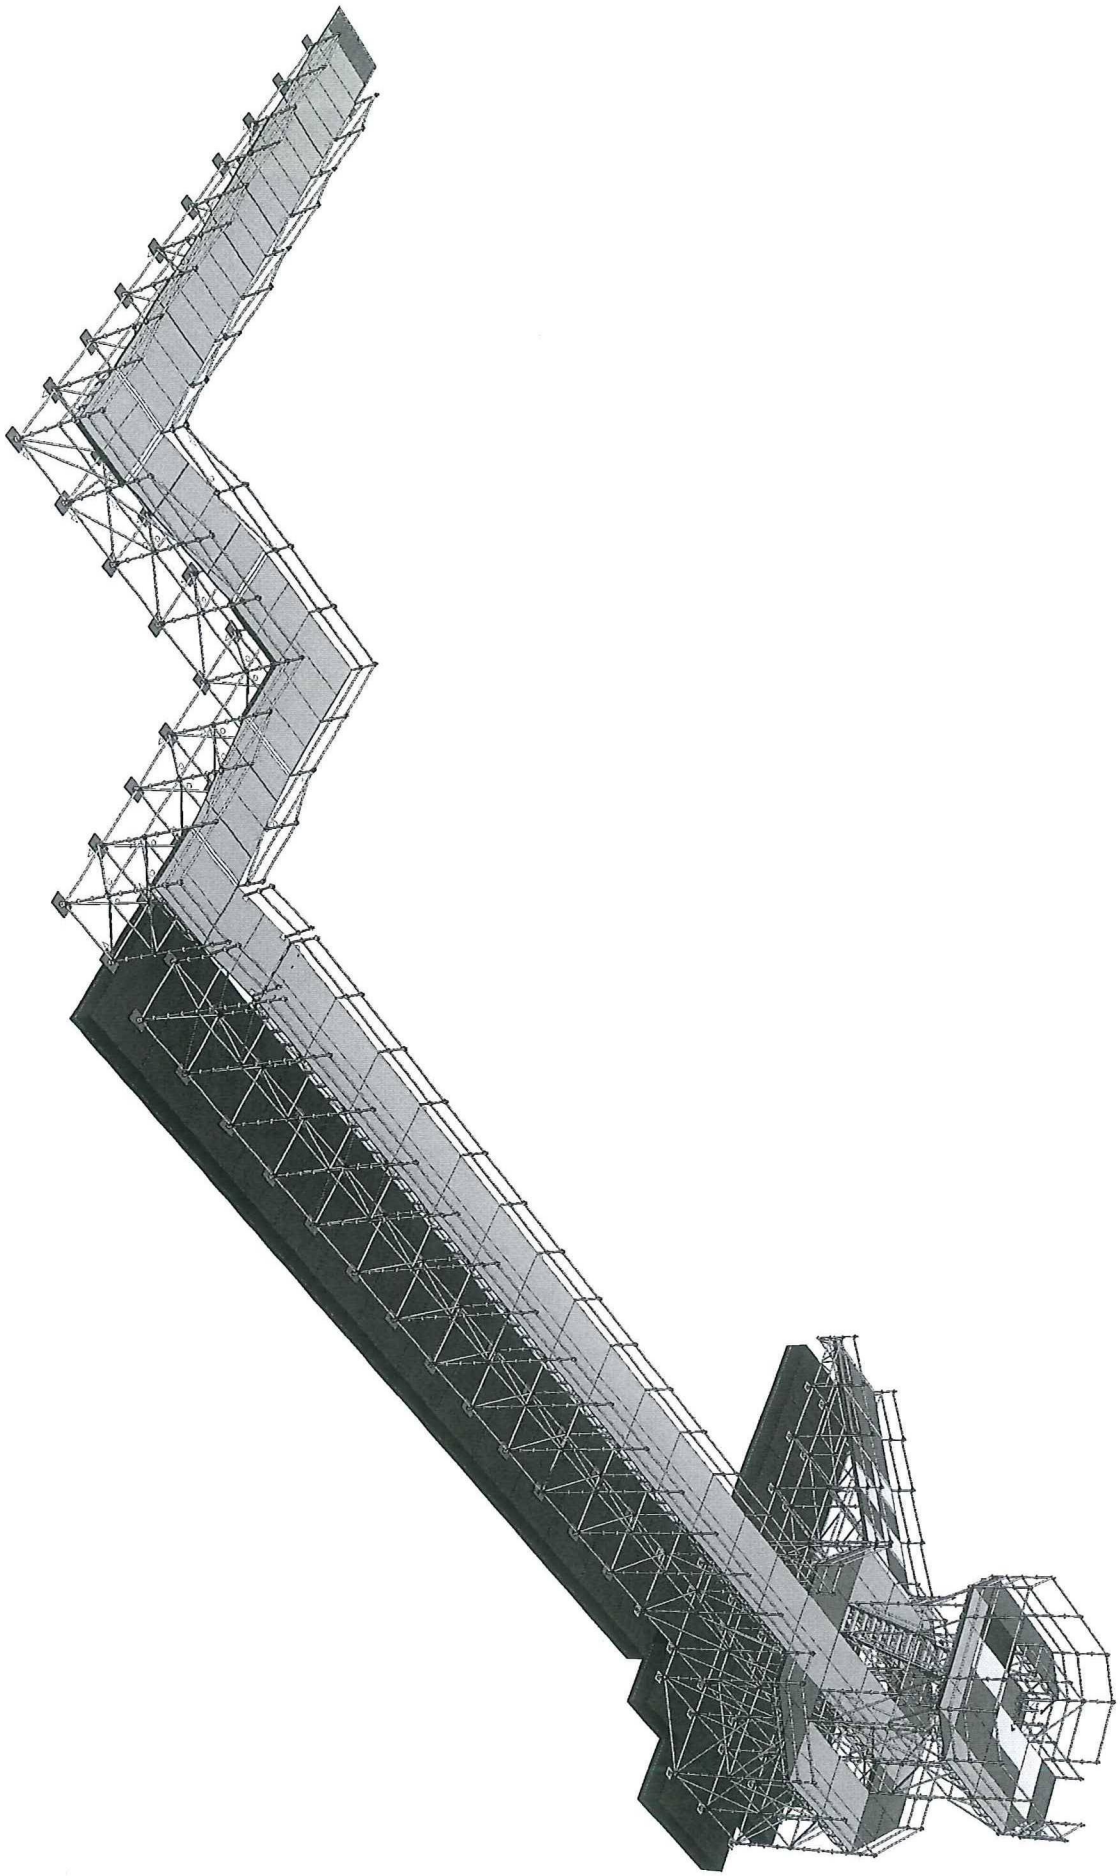

STAGECO NEDERLAND B.V.
Aalsvoort 14
NL-7241 MA Lochem
Tel:
E-mail
Websi
.com

Amsterdamse Waterspelen

klant

The document and its reproductions are copyright by STAGECO Belgium N.V. and may not be reproduced or used in any manner without prior written permission from STAGECO Belgium N.V.

Toren

A3-3D Sales (2)

	name:	date:	general tolerance: DIN 6570- A
drawn:	Glen	26-06-19	surface condition: metalized
revised:	Glen	06-08-19	paper size: A3
			# 01
file :	h190306-100 toren totaal 190806		
revision #:	3		

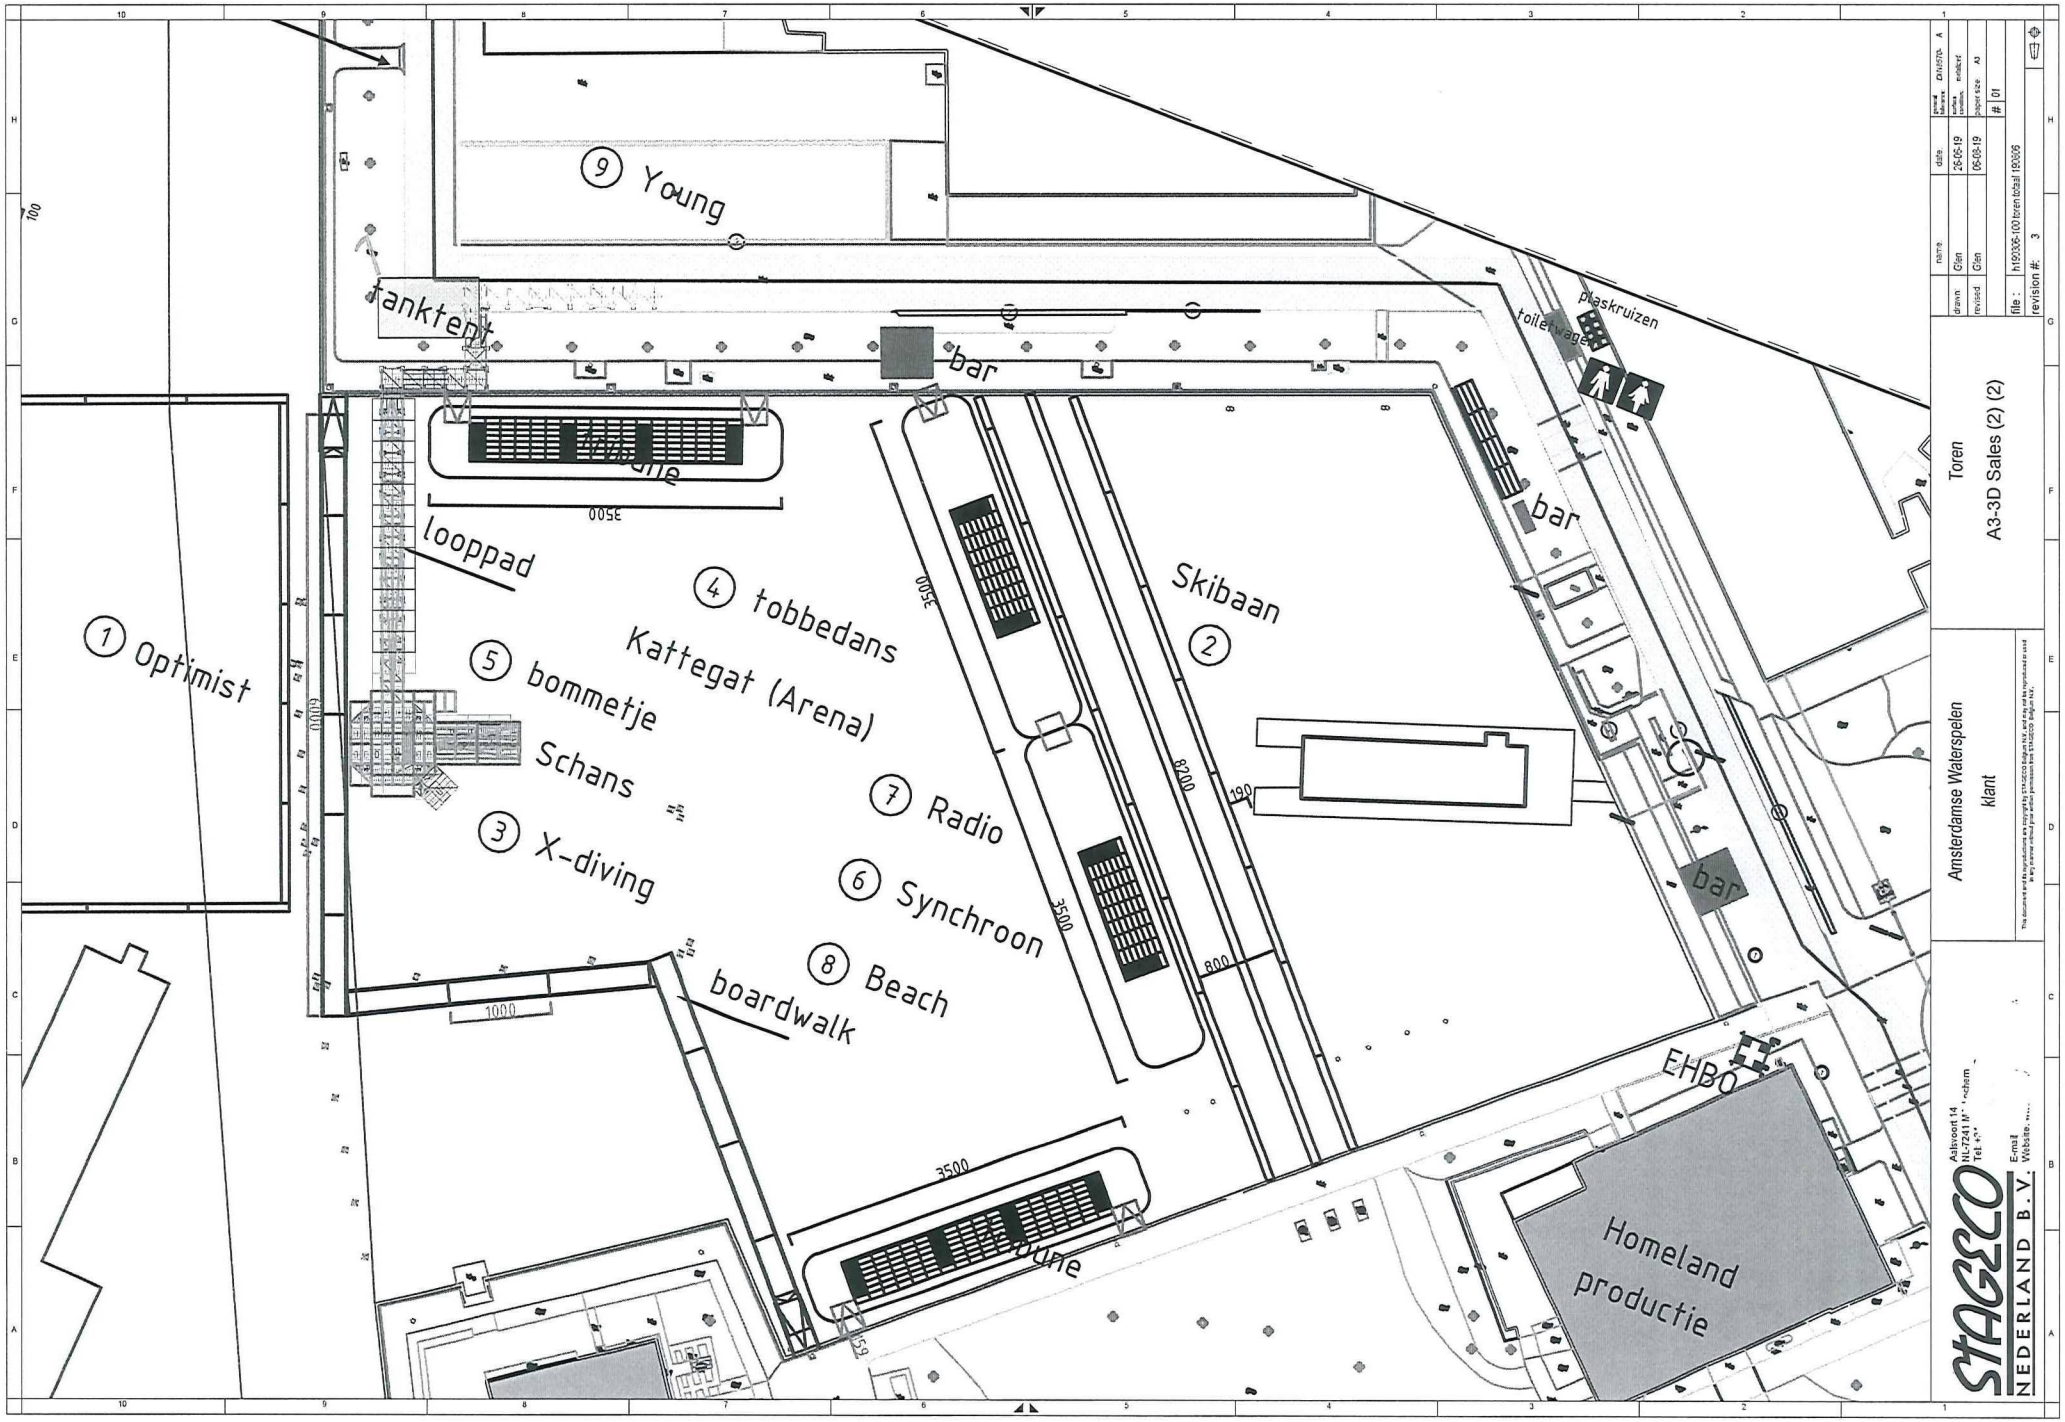

9 Young
tanktent
bar
plaskruizen
toiletwagen
bar
bar
looppad
4 tobbedans
Kattegat (Arena)
5 bommetje
Schans
3 X-diving
7 Radio
6 Synchroon
8 Beach
boardwalk
1 Optimist
Skibaan
2
3500
8200
190
800
1000
EHBO
Homeland productie
Toren
A3-3D Sales (2) (2)
Amsterdamse Waterspelen
klant
STAGECO
NEDERLAND B.V.

STAGECO NEDERLAND B.V.
Aalsvoort 14
NL-7241 MA Lochem
Tel: ...3.02
E-mail: ...
Website: www.stageco...

Amsterdamse Waterspelen

klant

Toren

A3-std.plan

	name:	date:	
drawn:	Glen	26-06-19	
revised:	Glen	06-08-19	paper size: A3

#	01

file : h190306-100 toren totaal 190806

revision #: 3

This document and its reproductions are copyright by STAGECO Belgium N.V. And may not be reproduced in any manner without prior written permission from STAGECO Belgium N.V.