


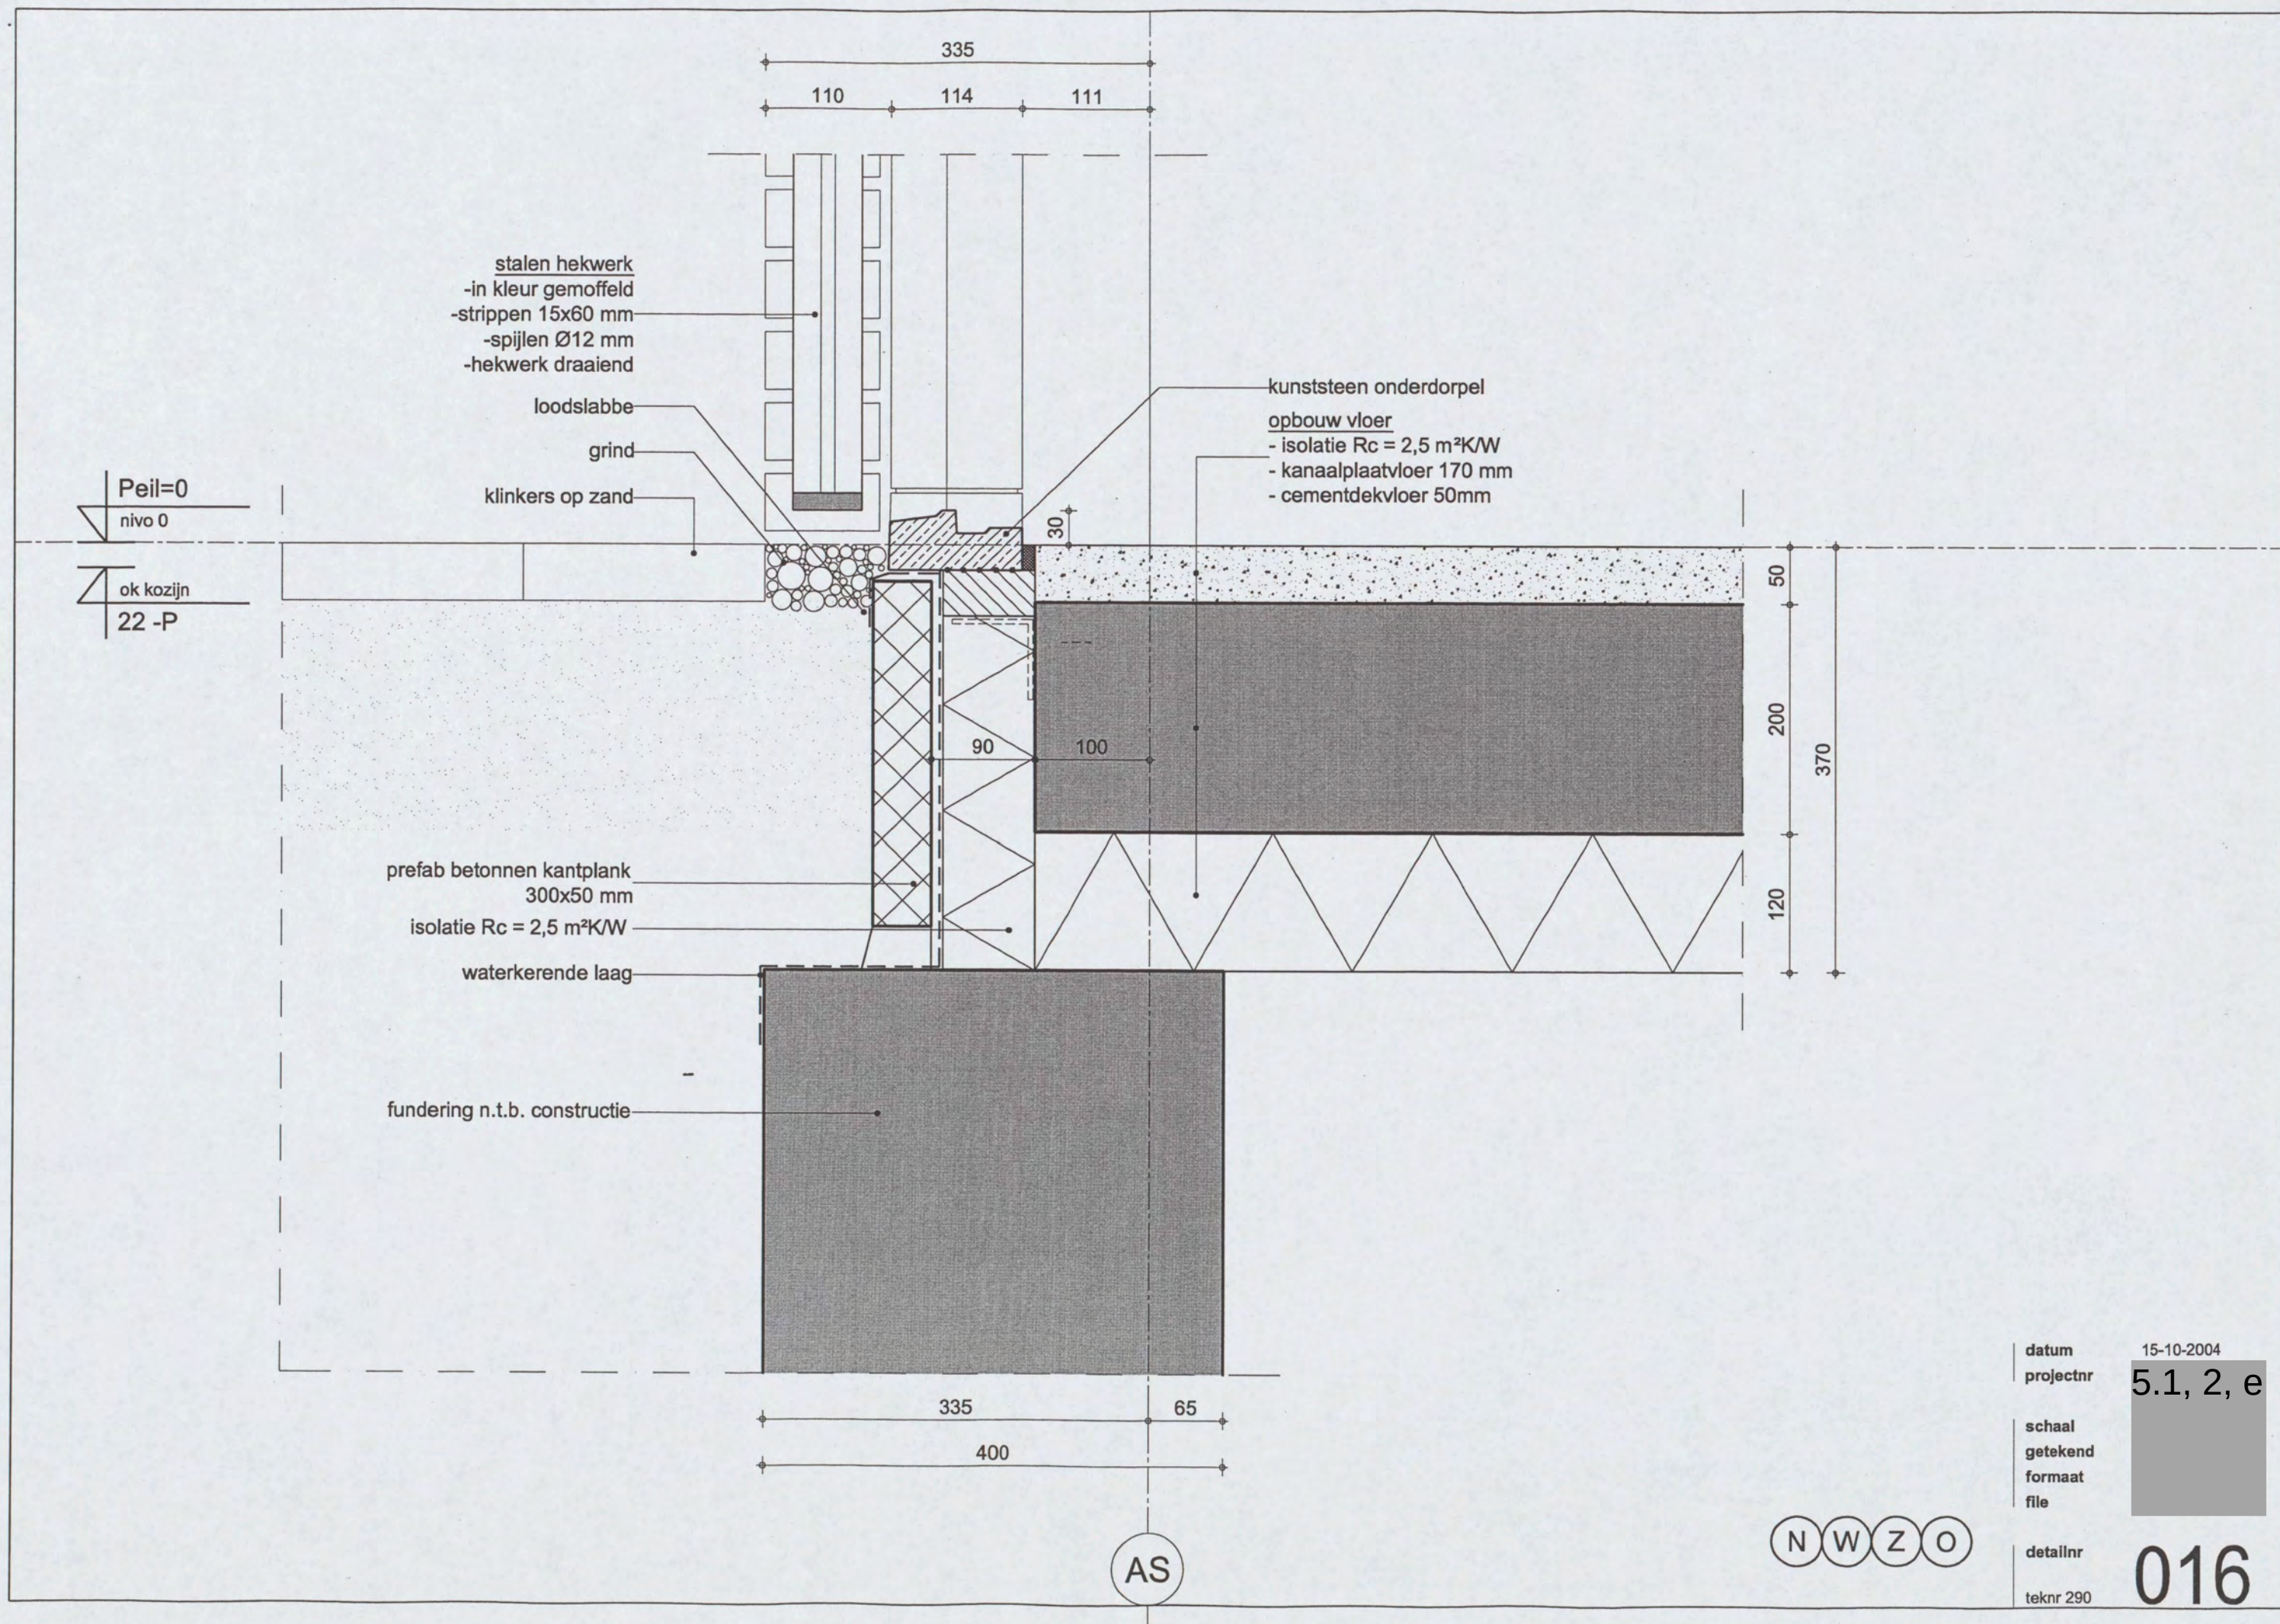

AS

N W Z O

datum	15-10-2004
projectnr	5.1, 2, e
schaal	
getekend	
formaat	
file	
detailnr	016
teknr 290	

