


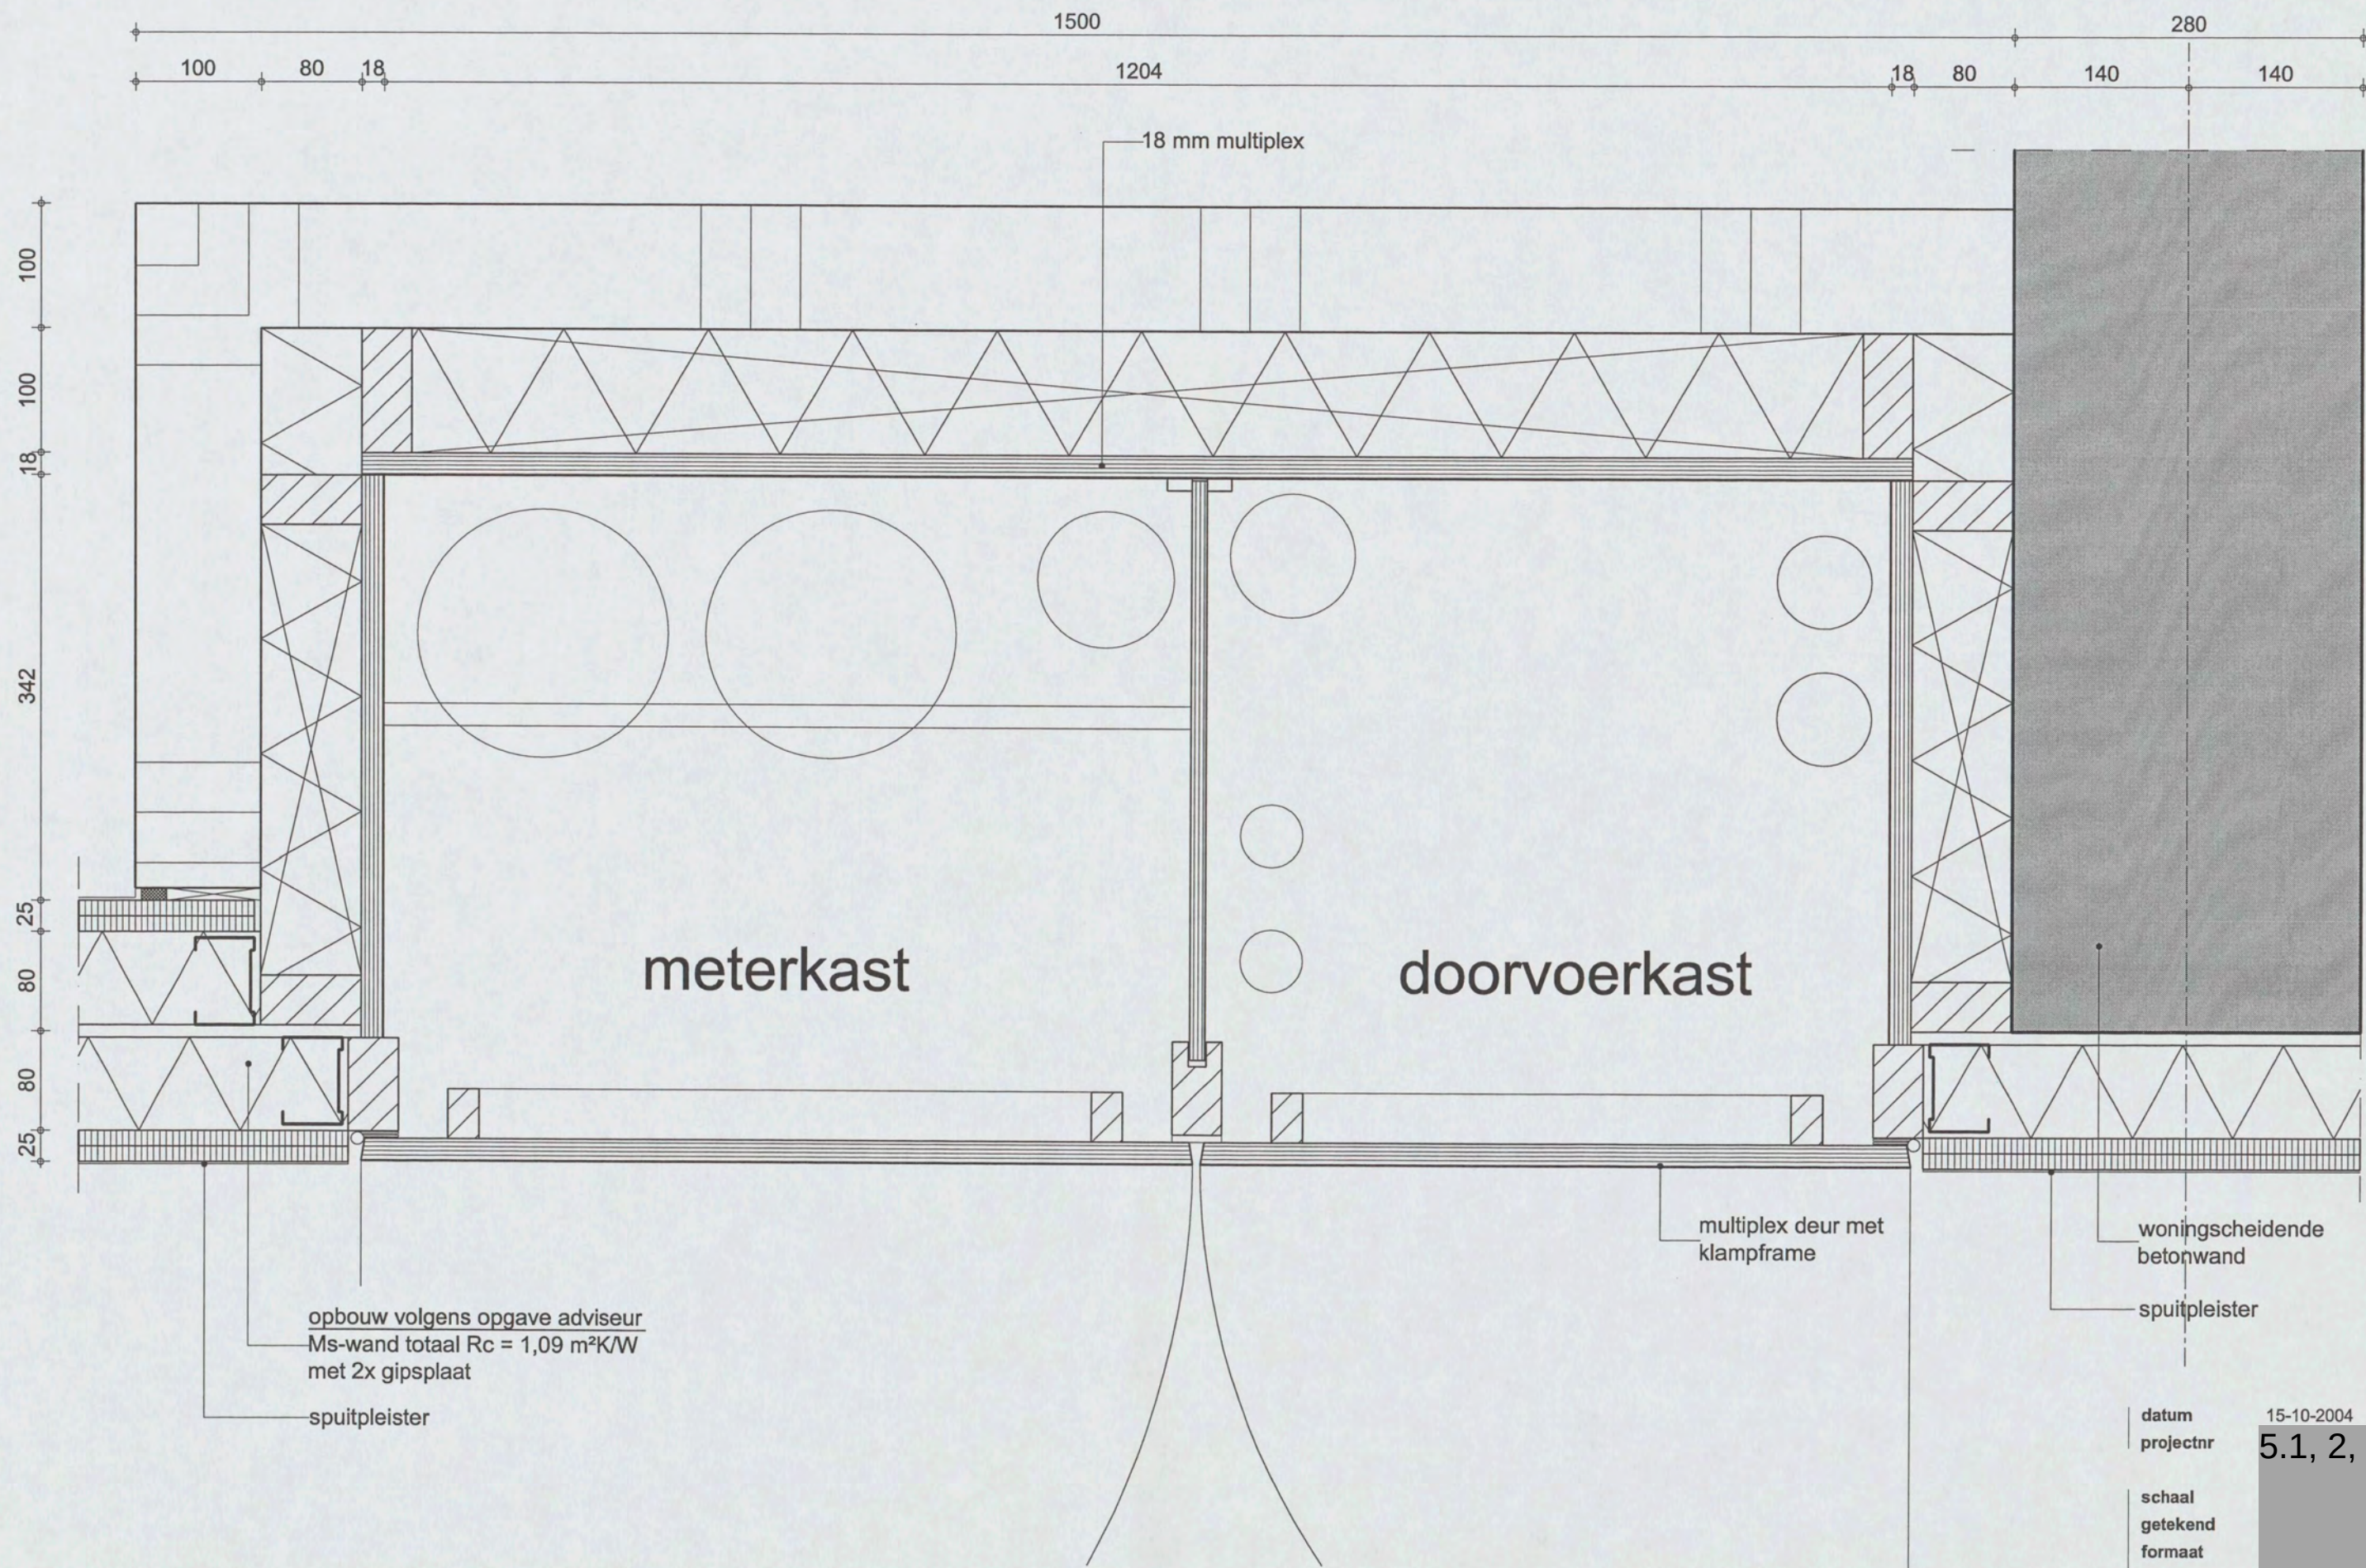

datum 15-10-2004
projectnr 5.1, 2, e

schaal
getekend
formaat
file

detailnr 004
teknr 291

